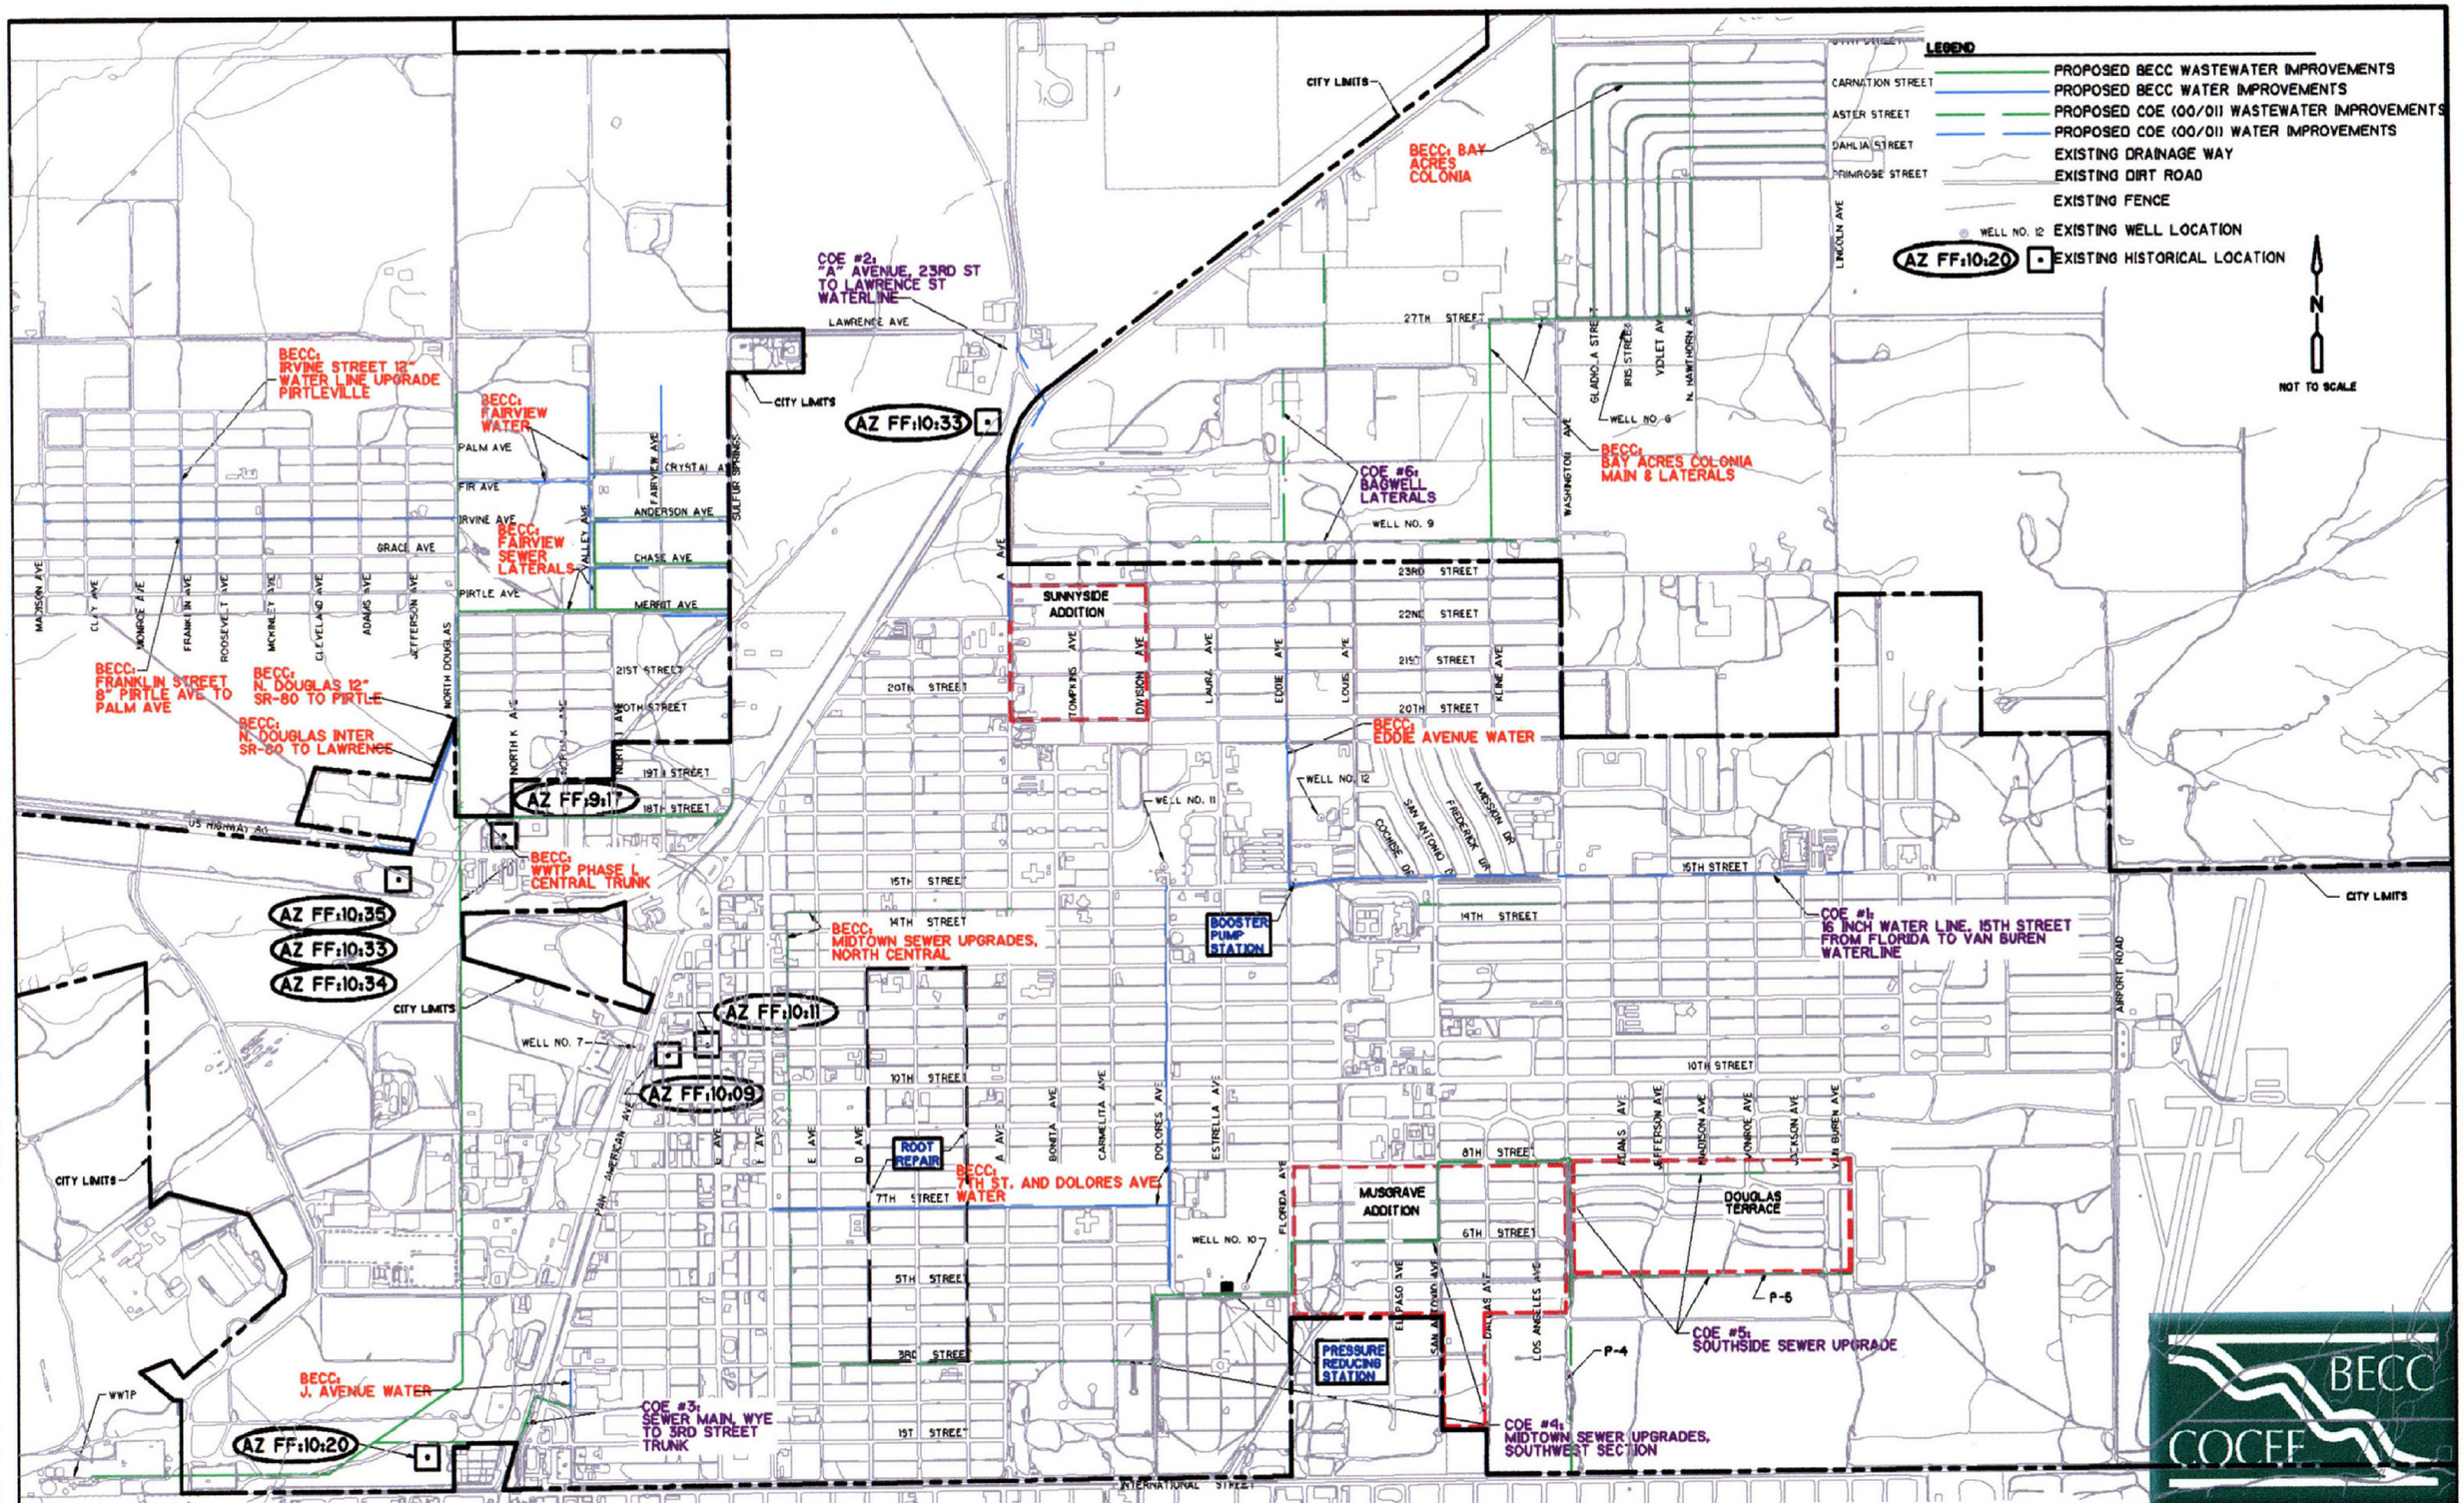

REV. NO.	DATE	DRWN	CHKD	REMARKS

DESIGNED BY: WATSON/DOYLE
DRAWN BY: G. RODRIGUEZ
SHEET CHK'D BY: J. DOYLE
CROSS CHK'D BY: S. OLAGUE
APPROVED BY: P. GORDER
DATE: NOVEMBER 2000

CDM Camp Dresser & McKee Inc.

CITY OF DOUGLAS, DOUGLAS, ARIZONA

BORDER ENVIRONMENT COOPERATION COMMISSION
U.S. ARMY CORPS OF ENGINEERS

HISTORICAL SITES

PROJECT NO. 4000-30529
FILE NAME: CSTPL-OR2
SHEET NO. 1