SUMMARY OF SOIL PCB DATA

(Results are presented in dry-weight parts per million, ppm)

HISTORIC DATA

Boring	0 - 2'	0 - 4'	2 - 4'	2 - 6'	4 - 6'	4 - 8'	6 - 8'	6 - 10'	8 - 10'	8 - 12'	10 - 12'	10 - 14'	12 - 14'	14 - 16'	16 - 18'	18 - 20'	20 - 22'	22 - 24'	24 - 26'	26 - 28'
1N	4.2	—	—	ND	—	—	—	ND	—	—	—	—	—	—	—	—	—	—	—	—
1S	—	150	—	—	—	—	—	—	—	—	—	—	—	—	—	—	—	—	—	—
2N	430	—	—	2.5	—	—	—	8.2	—	—	—	—	—	—	—	—	—	—	—	—
2S	—	ND	—	—	—	—	—	—	—	—	—	—	—	—	—	—	—	—	—	—
3N	4.2	—	—	ND	—	—	—	ND	—	—	—	—	—	—	—	—	—	—	—	—
3N1	1.7	—	—	ND	—	—	—	ND	—	—	—	—	—	—	—	—	—	—	—	—
3N2	4.4	—	—	ND	—	—	—	ND	—	—	—	—	—	—	—	—	—	—	—	—
3S	2.4	—	—	ND	—	—	—	ND	—	—	—	—	—	—	—	—	—	—	—	—
3S1	15	—	—	ND	—	—	—	ND	—	—	—	—	—	—	—	—	—	—	—	—
3S2	5.3	—	—	ND	—	—	—	ND	—	—	—	—	—	—	—	—	—	—	—	—
4N	12	—	—	ND	—	—	—	ND	—	—	—	—	—	—	—	—	—	—	—	—
4N2	1.0	—	—	ND	—	—	—	ND	—	—	—	—	—	—	—	—	—	—	—	—
4S	21	—	—	ND	—	—	—	ND	—	—	—	—	—	—	—	—	—	—	—	—
4S1	—	ND	—	—	—	—	—	—	—	—	—	—	—	—	—	—	—	—	—	—
4S2	5.1	—	—	ND	—	—	—	ND	—	—	—	—	—	—	—	—	—	—	—	—
72-01	633	—	—	—	447	—	378	—	1231	—	224	—	644	35	12	9	—	—	—	—
72-02	—	—	27	—	ND	—	ND	—	ND	—	2	—	ND	ND	ND	ND	—	—	—	—
72-03	95	—	ND	—	ND	—	ND	—	ND	—	ND	—	ND	ND	ND	—	—	—	—	—
72-04	12	—	13	—	3931	—	18037	—	5844	—	18741	—	917	348	331	3203	—	—	—	—
72-05	ND	—	ND	—	9	—	ND	—	—	—	2	—	ND	ND	ND	ND	—	—	—	—
72-06	ND	—	ND	—	ND	—	ND	—	—	—	ND	—	ND	ND	ND	ND	—	—	—	—
72-07	ND	—	ND	—	ND	—	ND	—	ND	—	ND	—	ND	[illegible]	ND	—	—	—	—	—
72-08	ND	—	ND	—	ND	—	ND	—	ND	—	ND	—	ND	ND	ND	ND	—	—	—	—
72-09	ND	—	ND	—	47	—	ND	—	—	—	ND	—	ND	ND	ND	ND	—	—	—	—
72-10	ND	—	ND	—	ND	—	ND	—	—	—	ND	—	ND	ND	ND	ND	—	—	—	—
72-11	ND	—	ND	—	ND	—	ND	—	ND	—	ND	—	ND	ND	ND	ND	—	—	—	—
72-12	ND	—	ND	—	ND	—	ND	—	ND	—	ND	—	ND	ND	—	ND	—	—	—	—
72-13	ND	—	ND	—	ND	—	ND	—	ND	—	ND	—	ND	ND	ND	ND	—	—	—	—
72-14	ND	—	ND	—	ND	—	ND	—	ND	—	ND	—	ND	ND	ND	ND	—	—	—	—
72-15	ND	—	ND	—	ND	—	ND	—	ND	—	ND	—	ND	—	ND	ND	—	—	—	—
72-16	ND	—	ND	—	ND	—	—	—	ND	—	ND	—	ND	ND	ND	ND	—	—	—	—
72-17	ND	—	—	—	ND	—	ND	—	ND	—	ND	—	ND	ND	ND	ND	—	—	—	—
72-18	ND	—	ND	—	ND	—	ND	—	ND	—	ND	—	ND	ND	ND	ND	—	—	—	—
72-28	—	51	—	—	—	2.7	—	—	—	[illegible]	—	—	—	—	—	—	—	—	—	—
72-29	—	3.6	—	—	—	3.7	—	—	—	[illegible]	—	—	—	—	—	—	—	—	—	—
72-30	—	0.13	—	—	—	ND	—	—	—	—	—	—	—	—	—	—	—	—	—	—
72-31	—	0.03	—	—	—	ND	—	—	—	—	—	—	—	—	—	—	—	—	—	—
72-32	—	7.7	—	—	—	16	—	—	—	0.15	—	—	—	—	—	—	—	—	—	—
72-33	ND	—	—	ND	—	—	—	ND	—	—	—	—	—	—	—	—	—	—	—	—
72-34	ND	—	—	ND	—	—	—	ND	—	—	—	—	—	—	—	—	—	—	—	—
72-35	ND	—	—	ND	—	—	—	ND	—	—	—	—	—	—	—	—	—	—	—	—
72-36	ND	—	—	ND	—	—	—	ND	—	—	—	—	—	—	—	—	—	—	—	—
72-40	—	0.8	—	—	—	ND	—	—	—	—	—	—	—	—	—	—	—	—	—	—
72-41	—	0.42	—	—	—	0.21	—	—	—	—	—	—	—	—	—	—	—	—	—	—
72-42	—	0.11	—	—	—	ND	—	—	—	—	—	—	—	—	—	—	—	—	—	—
72-43	—	ND	—	—	—	ND	—	—	—	—	—	—	—	—	—	—	—	—	—	—
72-44	—	0.03	—	—	—	ND	—	—	—	—	—	—	—	—	—	—	—	—	—	—
78-1	0.03	—	ND	—	ND	—	ND	—	ND	—	ND	—	ND	ND	ND	ND	ND	—	—	—
78-2	0.07	—	ND	—	ND	—	ND	—	ND	—	ND	—	ND	ND	ND	ND	ND	ND	ND	ND
78-3	0.01	—	ND	—	0.03	—	ND	—	ND	—	ND	—	ND	ND	ND	ND	ND	ND	—	—
78-4	2.2	—	0.52	—	0.63	—	1.9	—	ND	—	ND	—	ND	ND	ND	ND	0.17	—	—	—
78-5	0.41	—	0.05	—	ND	—	ND	—	0.15	—	ND	—	ND	ND	ND	—	—	—	—	—
78-6	ND	—	0.1	—	ND	—	ND	—	ND	—	ND	—	ND	ND	ND	—	—	—	—	—
78-7	5.3	—	700	—	210	—	260	—	348	—	56	—	0.92	1.8	0.05	ND	ND	0.05	ND	0.91
A-01	—	0 - 3 ft: 0.20	—	—	3 - 6 ft: 0.18	—	—	—	—	—	—	—	—	—	—	—	—	—	—	—
A-02	—	0 - 3 ft: ND	—	—	3 - 6 ft: ND	—	—	—	—	—	—	—	—	—	—	—	—	—	—	—
A-03	—	0 - 3 ft: 0.37	—	—	3 - 6 ft: ND	—	—	—	—	—	—	—	—	—	—	—	—	—	—	—
A-04	ND	—	ND	—	—	—	—	—	—	—	—	—	—	—	—	—	—	—	—	—
A-05	0.43	—	ND	—	—	—	—	—	—	—	—	—	—	—	—	—	—	—	—	—
A-06	ND	—	ND	—	—	—	—	—	—	—	—	—	—	—	—	—	—	—	—	—
A-07	ND	—	ND	—	—	—	—	—	—	—	—	—	—	—	—	—	—	—	—	—
A-08	0.31	—	ND	—	—	—	—	—	—	—	—	—	—	—	—	—	—	—	—	—
A-09	0.92	—	ND	—	—	—	—	—	—	—	—	—	—	—	—	—	—	—	—	—
A-10	0.12	—	0.07	—	—	—	—	—	—	—	—	—	—	—	—	—	—	—	—	—
B-01 (PCC)	45	—	—	—	—	—	—	—	—	—	—	—	—	—	—	—	—	—	—	—
B-02 (PCC)	3.6	—	—	—	—	—	—	—	—	—	—	—	—	—	—	—	—	—	—	—
B-03 (PCC)	7.0	—	—	—	—	—	—	—	—	—	—	—	—	—	—	—	—	—	—	—
B-04 (PCC)	2.4	—	—	—	—	—	—	—	—	—	—	—	—	—	—	—	—	—	—	—
B-02 (PCC) Plg	—	ND	—	—	—	ND	—	—	—	—	—	—	—	—	—	—	—	—	—	—
B-03 (PCC) Plg	—	ND	—	—	—	ND	—	—	—	—	—	—	—	—	—	—	—	—	—	—
B-04 (PCC) Plg	—	ND	—	—	—	ND	—	—	—	—	—	—	—	—	—	—	—	—	—	—
B-05 (PCC) Plg	—	ND	—	—	—	ND	—	—	—	—	—	—	—	—	—	—	—	—	—	—
B-06 (PCC) Plg	—	ND	—	—	—	ND	—	—	—	—	—	—	—	—	—	—	—	—	—	—
B-07 (PCC) Plg	—	ND	—	—	—	ND	—	—	—	—	—	—	—	—	—	—	—	—	—	—
B-08 (PCC) Plg	—	ND	—	—	—	ND	—	—	—	—	—	—	—	—	—	—	—	—	—	—
B-09 (PCC) Plg	—	ND	—	—	—	ND	—	—	—	—	—	—	—	—	—	—	—	—	—	—
B-10 (PCC) Plg	—	ND	—	—	—	ND	—	—	—	—	—	—	—	—	—	—	—	—	—	—
B-11 (PCC) Plg	—	5.3	—	—	—	ND	—	—	—	—	—	—	—	—	—	—	—	—	—	—
B-12 (PCC) Plg	—	ND	—	—	—	ND	—	—	—	—	—	—	—	—	—	—	—	—	—	—
B-13 (PCC) Plg	—	ND	—	—	—	ND	—	—	—	—	—	—	—	—	—	—	—	—	—	—
B-14 (PCC) Plg	—	ND	—	—	—	ND	—	—	—	—	—	—	—	—	—	—	—	—	—	—
B-15 (PCC) Plg	—	ND	—	—	—	ND	—	—	—	—	—	—	—	—	—	—	—	—	—	—
B-16 (PCC) Plg	—	ND	—	—	—	ND	—	—	—	—	—	—	—	—	—	—	—	—	—	—
B-17 (PCC) Plg	—	ND	—	—	—	ND	—	—	—	—	—	—	—	—	—	—	—	—	—	—
B-18 (PCC) Plg	—	ND	—	—	—	ND	—	—	—	—	—	—	—	—	—	—	—	—	—	—
B-19 (PCC) Plg	—	ND	—	—	—	ND	—	—	—	—	—	—	—	—	—	—	—	—	—	—
B-20 (PCC) Plg	—	12	—	—	—	ND	—	—	—	—	—	—	—	—	—	—	—	—	—	—
B-21 (PCC) Plg	—	ND	—	—	—	ND	—	—	—	—	—	—	—	—	—	—	—	—	—	—
B-01 (HB 78)	ND	—	16	—	ND	—	ND	—	ND	—	ND	—	ND	ND	ND	ND	—	—	—	—
B-02 (HB 78)	17	—	32	—	34	—	1	—	—	—	5	—	1	1	ND	1	—	—	—	—
B-03 (HB 78)	9	—	15	—	10	—	22	—	6	—	—	—	ND	8	8	4	—	—	—	—
B-04 (HB 78)	2	—	—	—	74	—	49	—	12	—	30	—	2	3	57	52	—	—	—	—
B-05 (HB 78)	52	—	331	—	53	—	99	—	83	—	9	—	ND	ND	ND	ND	—	—	—	—
B-06 (HB 78)	35	—	32	—	10	—	549	—	10	—	4	—	ND	ND	ND	ND	—	—	—	—
B-07 (HB 78)	5	—	ND	—	4	—	12	—	35	—	84	—	ND	ND	ND	ND	—	—	—	—
B-08 (HB 78)	105	—	2	—	—	—	29	—	100	—	54	—	4 9	ND	ND	ND	—	—	—	—
B-09 (HB 78)	11	—	17	—	—	—	73	—	17	—	37	—	1	ND	ND	ND	—	—	—	—
B-10 (HB 78)	35	—	ND	—	—	—	ND	—	ND	—	ND	—	ND	ND	ND	ND	—	—	—	—
B-11 (HB 78)	ND	—	ND	—	ND	—	ND	—	ND	—	ND	—	ND	—	1	1	—	—	—	—
B-12 (HB 78)	1	—	ND	—	35	—	12	—	33	—	359	—	47385	301	1189	8	—	—	—	—
B-13 (HB 78)	6	—	9	—	82	—	143	—	—	—	30	—	ND	ND	ND	1	—	—	—	—
B-14 (HB 78)	2	—	—	—	6	—	ND	—	3	—	1	—	ND	ND	2	ND	—	—	—	—
B-15 (HB 78)	92	—	10	—	232	—	37	—	15	—	10	—	650	ND	ND	ND	—	—	—	—
B-16 (HB 78)	20	—	33	—	11	—	5	—	ND	—	ND	—	—	ND	ND	ND	—	—	—	—
C-01	0 - 0.5 ft: 2.4	—	—	—	—	—	—	—	—	—	—	—	—	—	—	—	—	—	—	—
C-02	0 - 0.5 ft: 0.7	—	—	—	—	—	—	—	—	—	—	—	—	—	—	—	—	—	—	—
C-03	0 - 0.5 ft: ND	—	—	—	—	—	—	—	—	—	—	—	—	—	—	—	—	—	—	—
C-04	0 - 0.5 ft: ND	—	—	—	—	—	—	—	—	—	—	—	—	—	—	—	—	—	—	—
C-05	0 - 0.5 ft: ND	—	—	—	—	—	—	—	—	—	—	—	—	—	—	—	—	—	—	—
C-06	0 - 0.5 ft: 3.6	—	—	—	—	—	—	—	—	—	—	—	—	—	—	—	—	—	—	—
C-07	0 - 0.5 ft: 2.8	—	—	—	—	—	—	—	—	—	—	—	—	—	—	—	—	—	—	—
C-08	0 - 0.5 ft: ND	—	—	—	—	—	—	—	—	—	—	—	—	—	—	—	—	—	—	—
C-09	0 - 0.5 ft: 1.1	—	—	—	—	—	—	—	—	—	—	—	—	—	—	—	—	—	—	—
C-10	0 - 0.5 ft: 1.3	—	—	—	—	—	—	—	—	—	—	—	—	—	—	—	—	—	—	—
L-01	ND	—	ND	—	—	—	—	—	—	—	—	—	—	—	—	—	—	—	—	—
L-02	ND	—	ND	—	—	—	—	—	—	—	—	—	—	—	—	—	—	—	—	—
L-03	ND	—	ND	—	—	—	—	—	—	—	—	—	—	—	—	—	—	—	—	—
L-04	ND	—	ND	—	—	—	—	—	—	—	—	—	—	—	—	—	—	—	—	—
L-05	4.6	—	ND	—	—	—	—	—	—	—	—	—	—	—	—	—	—	—	—	—
L-06	ND	—	ND	—	—	—	—	—	—	—	—	—	—	—	—	—	—	—	—	—
L-07	840	—	1000	—	—	—	—	—	—	—	—	—	—	—	—	—	—	—	—	—
L-08	1.0	—	33	—	ND	—	—	—	—	—	—	—	—	—	—	—	—	—	—	—
L-09	ND	—	ND	—	—	—	—	—	—	—	—	—	—	—	—	—	—	—	—	—
L-10	ND	—	ND	—	—	—	—	—	—	—	—	—	—	—	—	—	—	—	—	—
L-11	ND	—	—	—	—	—	—	—	—	—	—	—	—	—	—	—	—	—	—	—
L-12	ND	—	ND	—	—	—	—	—	—	—	—	—	—	—	—	—	—	—	—	—
L-13	ND	—	—	—	—	—	—	—	—	—	—	—	—	—	—	—	—	—	—	—
L-14	ND	—	ND	—	—	—	—	—	—	—	—	—	—	—	—	—	—	—	—	—
L-15	ND	—	ND	—	—	—	—	—	—	—	—	—	—	—	—	—	—	—	—	—
L-16	ND	—	ND	—	—	—	—	—	—	—	—	—	—	—	—	—	—	—	—	—
L-17	ND	—	ND	—	ND	—	—	—	—	—	—	—	—	—	—	—	—	—	—	—
L-18	ND	—	ND	—	—	—	—	—	—	—	—	—	—	—	—	—	—	—	—	—
L-19	ND	—	ND	—	ND	—	—	—	—	—	—	—	—	—	—	—	—	—	—	—
L-20	ND	—	ND	—	—	—	—	—	—	—	—	—	—	—	—	—	—	—	—	—
L-21	ND	—	ND	—	—	—	—	—	—	—	—	—	—	—	—	—	—	—	—	—
L-22	ND	—	ND	—	—	—	—	—	—	—	—	—	—	—	—	—	—	—	—	—
L-23	ND	—	ND	—	—	—	—	—	—	—	—	—	—	—	—	—	—	—	—	—
L-24	ND	—	ND	—	—	—	—	—	—	—	—	—	—	—	—	—	—	—	—	—
PS-E-05	0.97	—	—	ND	—	—	—	ND	—	—	—	—	—	—	—	—	—	—	—	—
PS-E-11	0.15	—	—	ND	—	—	—	ND	—	—	—	—	—	—	—	—	—	—	—	—
PS-E-14	0.19	—	—	ND	—	—	—	ND	—	—	—	—	—	—	—	—	—	—	—	—
PS-E-17	0.20	—	—	0.13	—	—	—	0.05	—	—	—	—	—	—	—	—	—	—	—	—
PS-E-22	ND	—	—	ND	6 - 11 ft: 0.07	—	—	—	—	—	—	—	—	—	—	—	—	—	—	—
PS-W-01	—	0.45	—	—	—	ND	—	—	—	—	—	—	—	—	—	—	—	—	—	—
PS-W-03	—	2.6	—	—	—	0.22	—	—	—	—	—	—	—	—	—	—	—	—	—	—
PS-W-05	—	20	—	—	—	0.37	—	—	—	—	—	—	—	—	—	—	—	—	—	—
PS-W-07	6	—	—	0.03	—	—	—	ND	—	—	—	—	—	—	—	—	—	—	—	—
PS-W-09	—	0.85	—	—	—	0.2	—	—	—	—	—	—	—	—	—	—	—	—	—	—
PS-W-11	—	2.4	—	—	—	0.35	—	—	—	—	—	—	—	—	—	—	—	—	—	—
PS-W-13	—	0.6	—	—	—	0.61	—	—	—	—	—	—	—	—	—	—	—	—	—	—
PS-W-15	—	22	—	—	—	3.5	—	—	—	—	—	—	—	—	—	—	—	—	—	—
PS-W-17	0.4	—	—	0.33	—	—	—	ND	—	—	—	ND	—	—	—	—	—	—	—	—
PS-W-18	4.7	—	—	ND	—	—	—	ND	—	—	—	0.13	—	—	—	—	—	—	—	—
PS-W-22	20	—	—	18	—	—	—	0.30	—	—	—	—	—	—	—	—	—	—	—	—
PS-W-24	—	65	—	—	—	1.1	—	—	—	—	—	—	—	—	—	—	—	—	—	—
PS-W-25	—	71	—	—	—	39	—	—	—	—	—	—	—	—	—	—	—	—	—	—
PS-W-26	—	33	—	—	—	53	—	—	—	—	—	—	—	—	—	—	—	—	—	—
PS-W-27	—	31	—	—	—	22	—	—	—	—	—	—	—	—	—	—	—	—	—	—
PS-W-30	—	37	—	—	—	33	—	—	—	—	—	—	—	—	—	—	—	—	—	—
PS-W-34	—	16	—	—	—	2	—	—	—	—	—	—	—	—	—	—	—	—	—	—
PS-W-38	—	2	—	—	—	0.2	—	—	—	—	—	—	—	—	—	—	—	—	—	—
PS-W-42	—	5.9	—	—	—	0.11	—	—	—	—	—	—	—	—	—	—	—	—	—	—
WL-1	—	0 - 3 ft: 17	—	—	3 - 5 ft: 11	—	—	—	—	—	—	—	—	—	—	—	—	—	—	—
WL-2	—	0 - 3 ft: 12	—	—	3 - 7 ft: ND	—	—	—	—	—	—	—	—	—	—	—	—	—	—	—
WL-3	—	0 - 3 ft: 10	—	—	3 - 7 ft: ND	—	—	—	—	—	—	—	—	—	—	—	—	—	—	—
WL-4	—	53	—	—	—	67	—	—	—	—	—	—	—	—	—	—	—	—	—	—
WL-5	—	10	—	—	—	ND	—	—	—	—	—	—	—	—	—	—	—	—	—	—
WL-6	—	20	—	—	—	ND	—	—	—	—	—	—	—	—	—	—	—	—	—	—
WL-7	—	8.3	—	—	—	ND	—	—	—	—	—	—	—	—	—	—	—	—	—	—

East Street Area 1 Data

Boring	0 - 0.5'	0.5 - 2'	2 - 4'	4 - 6'	6 - 8'	8 - 10'	10 - 12'	12 - 14'	14 - 16'	16 - 18'	18 - 20'	20 - 30'
ESI-6	120	970	4.4	0.033 JP	0.019 JP	0.019 JP	—	—	—	—	—	0.026 J
ESI-15	21	2.2 (46)	ND	ND	ND	ND	—	—	—	—	—	—
ESI-20	1.3	1.1	—	0.074	0.049	ND	ND (ND)	ND	—	—	—	—
RF-13	200 (0-2')	—	79	33	0.44	3	ND	16	0.10	ND	0.08	—

Sample ID	0 - 0.5'	0.5 - 2'	2 - 4'	4 - 6'	6 - 8'	8 - 10'	10 - 12'	12 - 14'	14 - 16'	16 - 18'	18 - 20'	20 - 22'	22 - 24'	24 - 26'	26 - 28'	28 - 30'
1998 Data																
H78B-8/H78B-8R	7.3	12	13 P	7.0 P	110	95 P	7.2 P	7.1	18 P	5.6	110 P (95 P)	(20 - 20.5 ft) 11 P	—	—	—	—
H78B-8/H78B-8R	—	—	—	—	—	—	—	—	—	—	—	130 P	34 P	29 P	6.2 P (31 P)	11P
H78B-10	3.0	1.0 P	ND	0.044 P	0.023 J	ND	—	—	—	—	—	—	—	—	—	—
H78B-11	23	2.0	0.5	0.17	2430 P	4.07 P	0.73 P	—	—	—	—	—	—	—	—	—
H78B-12	7.6	2.0	0.039 JP	0.033 JP	ND (0.053 J)	0.034 JP	—	—	—	—	—	—	—	—	—	—
H78B-13	0.6	13	0.63 P	17 P	8.5 P	12	—	—	0.63 P	ND	ND	ND	ND	ND	—	—
H78B-14	1.5 P	1.7 P	0.013 JP	ND	ND	ND	ND (ND)	—	—	—	—	—	—	—	—	—
H78B-15	0.30	0.21 P	72 P	2.9	0.14 P	0.07	0.096	0.057	ND	—	—	—	—	—	—	—
H78B-16	6.0	0.73	0.041 JP	ND (ND)	0.013 JP	ND	ND	ND	—	—	—	—	—	—	—	—
H78B-17/H78B-17R	0.91	23	0.32	ND	ND	ND	ND	ND	ND	—	—	—	—	—	—	—
H78B-18	0.79	14	45	0.039 JP	0.022 J	ND	ND	ND	0.048 J	ND	ND (0.021 JP)	—	—	—	—	—
H78B-19	0.22	0.077	0.035 J	0.84 P	0.44 P	ND	0.037 JP	ND	0.03 J	ND	ND	—	—	ND	—	—
H78B-20	1.4	0.9	1.7	1.0 P (0.37 P)	1.3 P	0.39 P	0.031 J	—	—	—	—	—	—	—	—	—
H78B-21	0.22	0.014 JP (0.024 JP)	0.018 JP	0.73	0.59	ND	ND	ND	—	—	—	—	—	—	—	—
H78B-22	7.6	7.3 P	0.04	ND	ND	ND	ND	—	—	—	—	—	—	—	—	—
H78B-24	7.0	0.81	0.051	ND	ND	8 - 9 ft: 0.037 P	—	—	—	—	—	—	—	—	—	—
H78B-25	25 P	8.3 P	0.23 P	0.12 P	0.069 P	—	0.034 JP	—	—	—	—	—	—	—	—	—
H78B-27	21	710 P (450 P)	1.4	5.3	0.017 J	0.057 P	—	—	—	—	—	—	—	—	—	—
H78B-28/H78B-28R	0.55 P	—	—	—	480 P	—	—	—	—	—	ND	0.0085 JP	0.059	—	—	—
H78B-29	4.7	1.4 P	11 P	0.073 P	0.18	ND	ND	ND	0.011 JP	ND	0.023 JP	ND	—	—	—	—
H78B-30	190	80 (90)	4.6 P	2.5	0.074	0.17 P	0.18	0.71	—	—	—	—	—	—	—	—
H78B-31	1.3	2.5	3.1	6.1	0.29	0.39	0.019 J	—	—	—	—	—	—	—	—	—
H78SS-1	1.6 P	—	—	—	—	—	—	—	—	—	—	—	—	—	—	—
H78SS-2	0.19 P (0.09)	—	—	—	—	—	—	—	—	—	—	—	—	—	—	—
H78SS-3	0.16	—	—	—	—	—	—	—	—	—	—	—	—	—	—	—
H78SS-4	6.0	—	—	—	—	—	—	—	—	—	—	—	—	—	—	—
H78SS-5	0.17 P	0.5 - 1 ft: 0.39	—	—	—	—	—	—	—	—	—	—	—	—	—	—
		1 - 1.5 ft: 0.11 P	—	—	—	—	—	—	—	—	—	—	—	—	—	—
		1.5 - 2 ft: 0.07 P	—	—	—	—	—	—	—	—	—	—	—	—	—	—
H78SS-6	0.14 P	0.5 - 1 ft: 0.021 JP	—	—	—	—	—	—	—	—	—	—	—	—	—	—
		1 - 1.5 ft: ND	—	—	—	—	—	—	—	—	—	—	—	—	—	—
		1.5 - 2 ft: 0.042	—	—	—	—	—	—	—	—	—	—	—	—	—	—
H78SS-7	1.5 P (1.9 P)	0.5 - 1 ft: 1.1 P	—	—	—	—	—	—	—	—	—	—	—	—	—	—
		1 - 1.5 ft: 0.043 P	—	—	—	—	—	—	—	—	—	—	—	—	—	—
		1.5 - 2 ft: 0.03 P	—	—	—	—	—	—	—	—	—	—	—	—	—	—
H78SS-8	4.8	0.5 - 1 ft: 0.37	—	—	—	—	—	—	—	—	—	—	—	—	—	—
		1 - 1.5 ft: [illegible]	—	—	—	—	—	—	—	—	—	—	—	—	—	—
		1.5 - 2 ft: 0.072	—	—	—	—	—	—	—	—	—	—	—	—	—	—

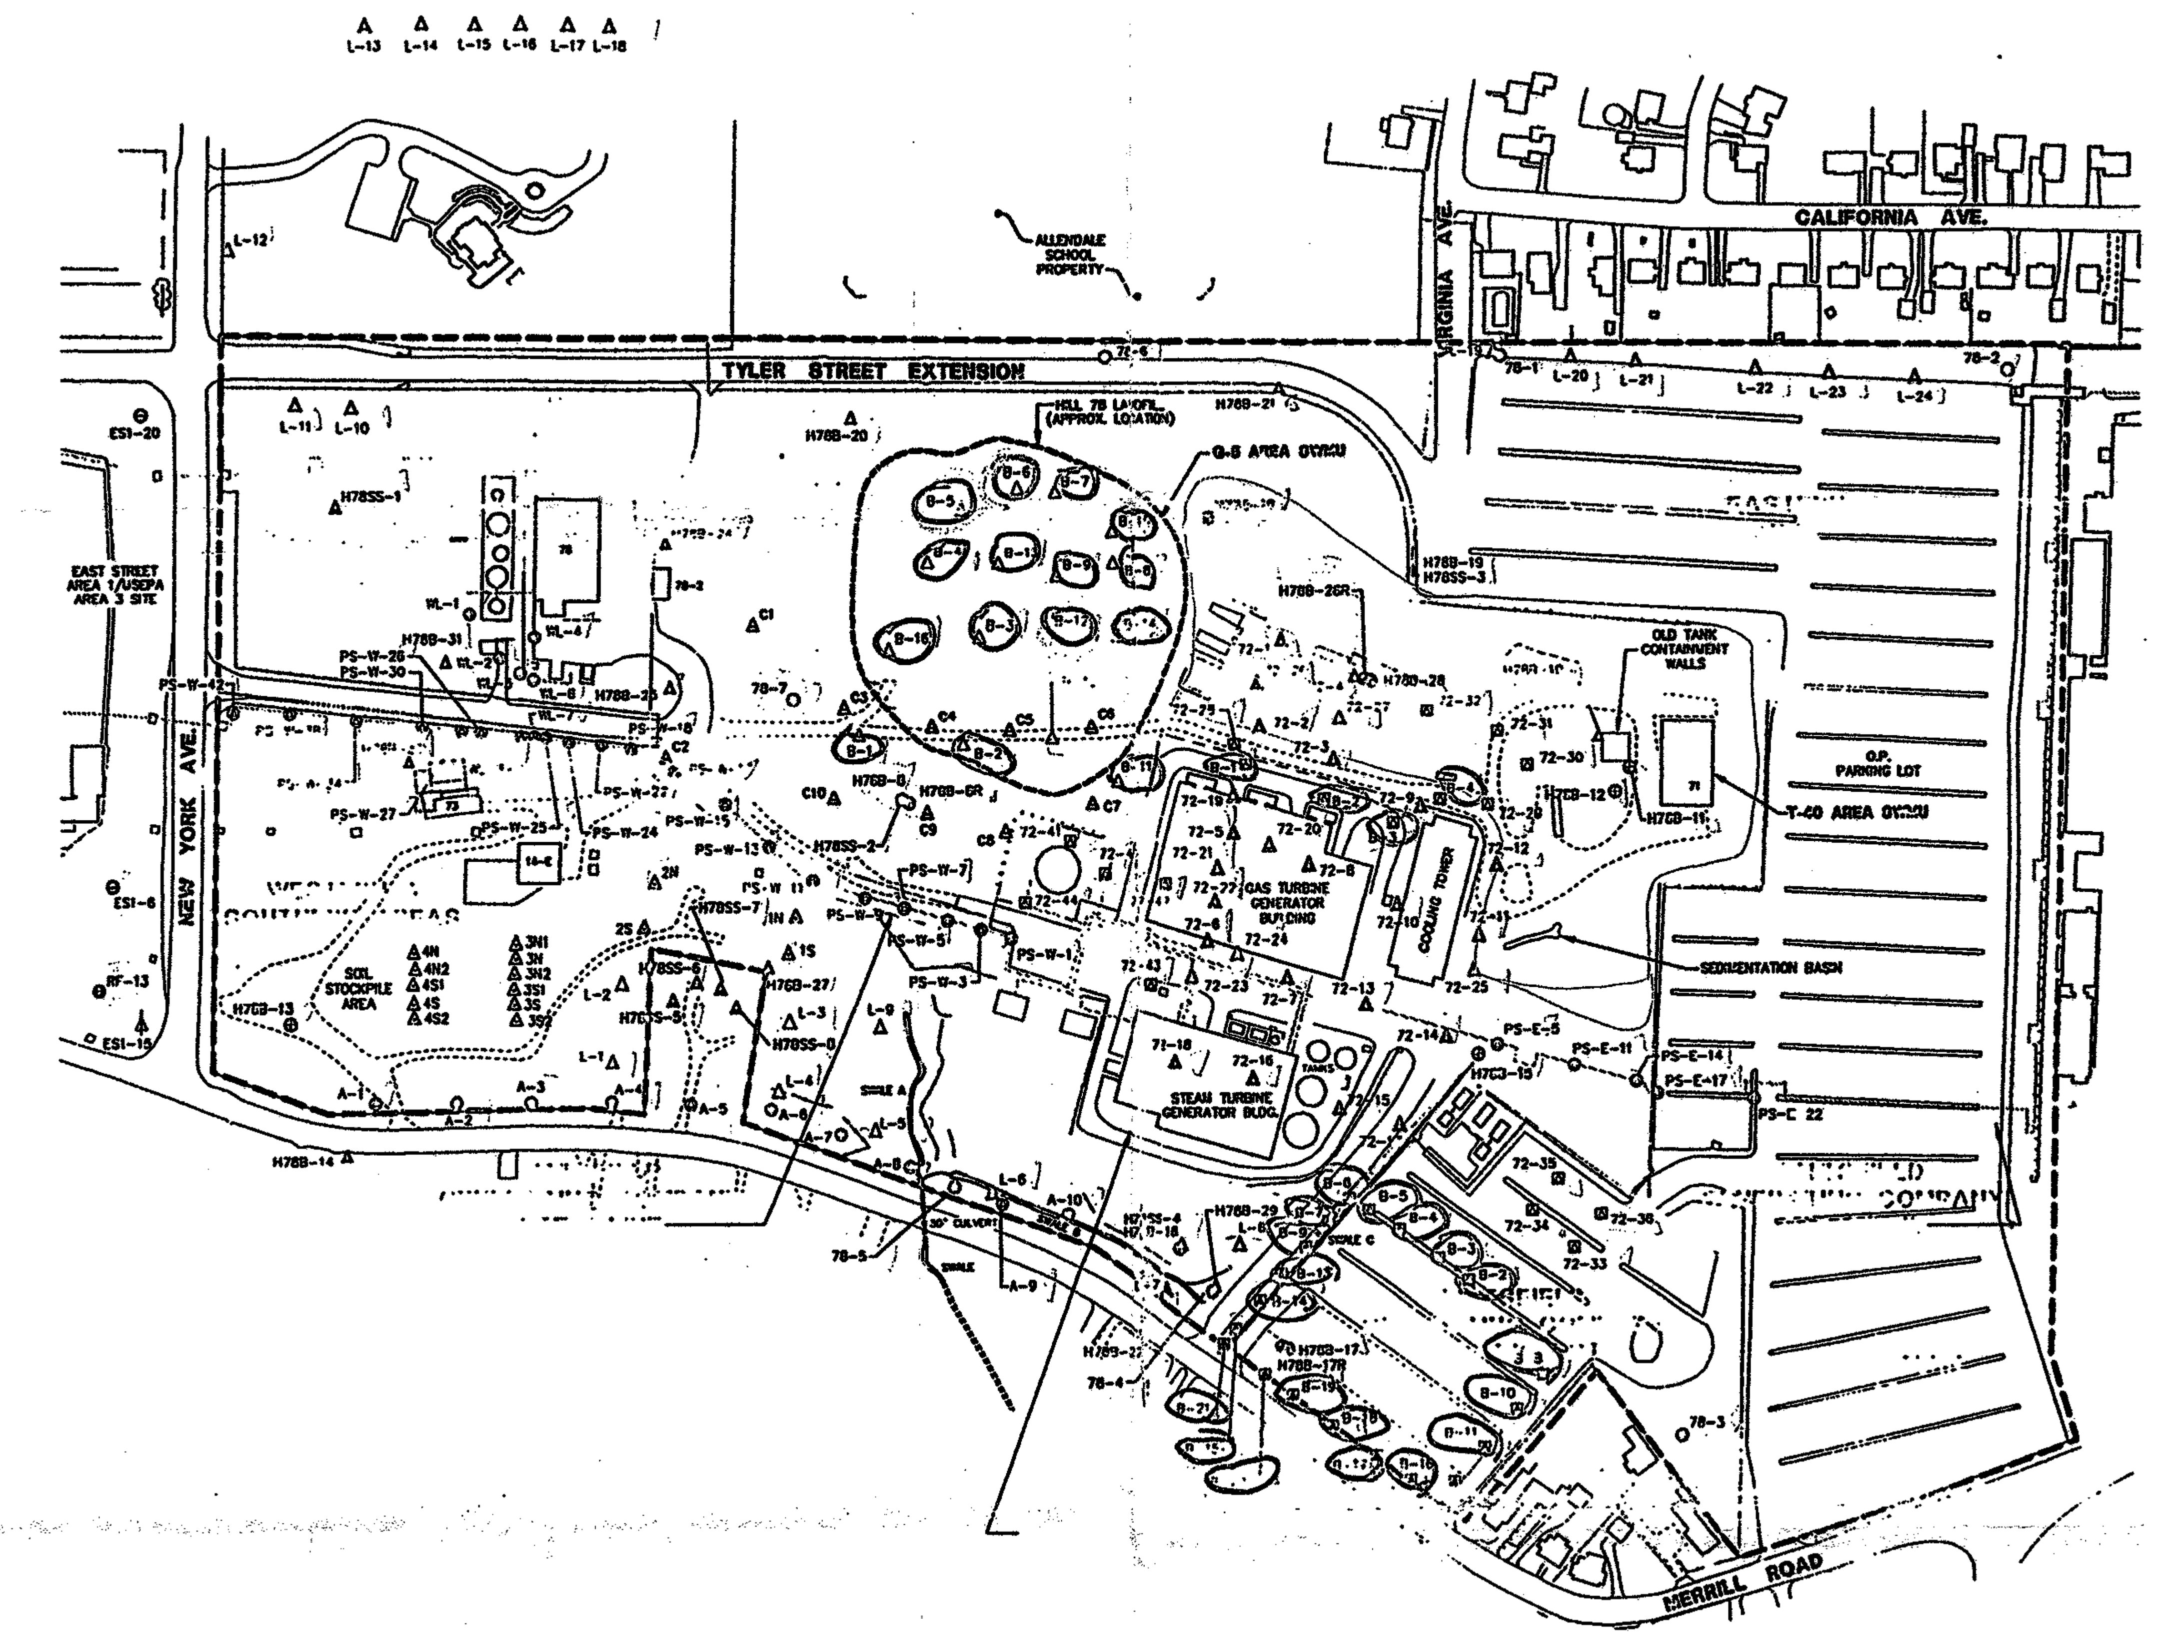

200' 0 200' 400'

SCALE

ILLUSTRATION NOTES:

1. MAPPING BASED ON AUTOCAD DRAWING FILE (PLANT3.CAD) AS PROVIDED BY GE AND ADDITIONAL INFORMATION FROM THE MCP PHASE II SCOPE OF WORK AND PROPOSAL FOR RCRA FACILITY INVESTIGATION (O'BRIEN & GERE ENGINEERS, INC., FEBRUARY 1996) AS WELL AS SUPPLEMENTAL SITE SURVEY INFORMATION OBTAINED BY HILL ENGINEERS, PLANNERS & ARCHITECTS (WEEK OF MAY 29, 1997). LOCATIONS SOUTH OF MERRILL ROAD DIGITIZED FROM AUGUST 1990 AIR PHOTO AND ARE APPROXIMATE.
2. SITE BOUNDARY IS APPROXIMATE.
3. PRE-1998 SAMPLE LOCATIONS ARE APPROXIMATE. 1998 SAMPLE LOCATIONS SURVEYED BY HILL ENGINEERS, PLANNERS & ARCHITECTS OR BLASLAND, BOUCK AND LEE, INC.
4. BORING LOCATIONS H78B-30 AND H78B-31 WERE NOT SURVEYED AND THEREFORE ARE APPROXIMATE.

LEGEND:

- APPROXIMATE SITE BOUNDARY
- FENCELINE
- B-3 SOIL BORING (INSTALLED APRIL 1987)
- 72-2 SOIL BORING (INSTALLED JUNE 1987)
- 72-26 SOIL BORING (INSTALLED AUGUST 1988)
- 72-42 SOIL BORING (INSTALLED FEB. - MARCH 1989)
- B-3 SOIL BORING (INSTALLED OCTOBER 1989)
- WL-6 SOIL BORING (INSTALLED OCT. - DEC. 1989)
- 4N2 SOIL BORING (INSTALLED NOVEMBER 1989)
- L-18 SOIL BORING (INSTALLED APRIL 1990)
- PS-W-42 SOIL BORING (INSTALLED JULY - AUG. 1989)
- A-6 SOIL BORING (INSTALLED MAY 1990)
- H78B-25 SOIL BORING (INSTALLED JULY - NOV. 1998)
- C8 SURFACE SOIL SAMPLING LOCATION (AUGUST 1991)
- H78SS-1 SURFACE SOIL SAMPLING LOCATION (JULY - NOV. 1998)
- H78B-13 MONITORING WELL (INSTALLED JULY - NOV. 1998)

A SHEEN WAS OBSERVED ON SOILS OVER RELATIVELY NARROW DEPTH RANGES AT THESE BORING LOCATIONS AND YELLOW NAPL WAS FOUND ON SOILS AT BORING H78B-8P 27.5' BELOW GRADE).

GENERAL ELECTRIC COMPANY
PITTSFIELD, MASSACHUSETTS

MCP PHASE II/RCRA FACILITY INVESTIGATION REPORT FOR HILL 78 AREA/USEPA AREA 2

SUMMARY OF SOIL PCB DATA

BLASLAND, BOUCK & LEE, INC.
engineers & scientists

FIGURE 4-1A

01-0191

XREF: 10194X01.DWG
P: DJD11
7/30/97 SYR-54-DMW NES
10194220/10194B11.DWG