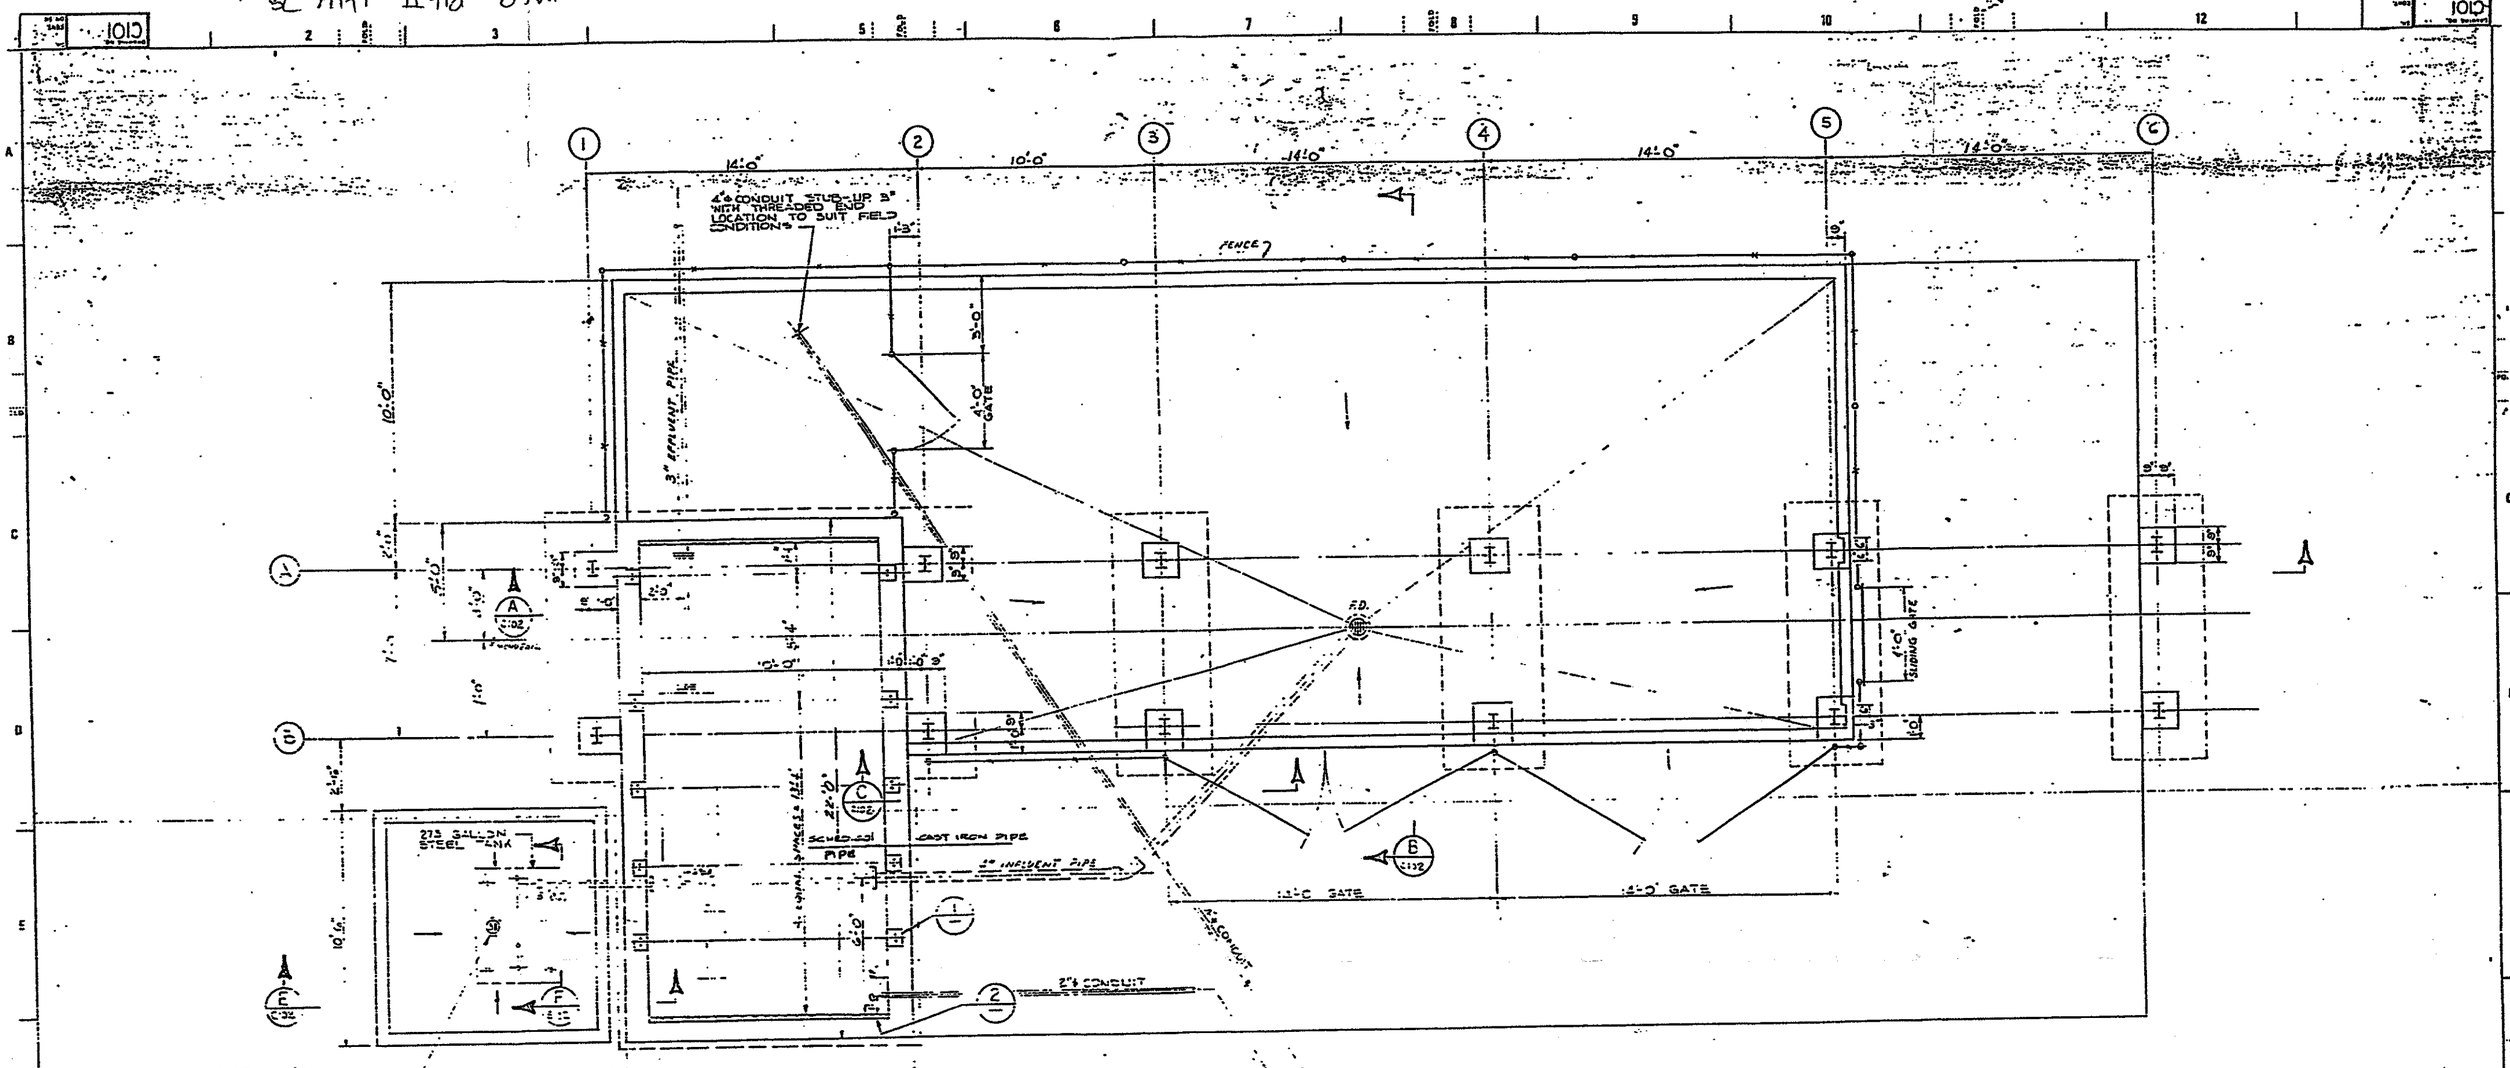

NOTES:

1. THE OUT TO OUT DIMENSIONS OF THE BUILDING FOUNDATION MAY VARY SLIGHTLY FROM THAT SHOWN ON THIS DRAWING TO SUIT THE METAL BUILDING DESIGN. REFER TO METAL BLDG. SPECS. FOR REQUIREMENTS OF BLDG.
2. ALL ELEVATIONS SHOWN ARE BASED ON THE FLOOR LINE OF BUILDING "A" EL. 100.00'.
3. GENERAL NOTES ARE ON DWG C100.

F2 · P15 F3

BLDG. 73

REV. SYMBOL	REVISION	BY	DATE
0		JAC	10/10/72
1		JC	1/16/73
2		JT	1/29/73

REDRAWN

NOTICE TO PURCHASER

THIS DRAWING IS THE PROPERTY OF PROJECTS ENGINEERING OPERATION GENERAL ELECTRIC COMPANY AND IS LOANED UPON CONDITION THAT IT IS NOT TO BE REPRODUCED OR COPIED IN WHOLE OR IN PART, OR USED FOR FURNISHING INFORMATION TO OTHERS OR FOR ANY OTHER PURPOSE WITHOUT PERMISSION OF PROJECTS ENGINEERING OPERATION.

THIS DRAWING IS PRELIMINARY UNLESS IT BEARS CERTIFICATION OF THE GENERAL ELECTRIC COMPANY PROJECT ENGINEER.

GENERAL ELECTRIC COMPANY HAS MADE EVERY EFFORT TO VERIFY ALL INFORMATION INCORPORATED ON THIS DRAWING. HOWEVER, BECAUSE IT IS IMPOSSIBLE TO CERTIFY TO THE ACCURACY OF ALL INFORMATION FURNISHED BY OUTSIDE SOURCES, GENERAL ELECTRIC COMPANY MUST DISCLAIM LIABILITY FOR ALL LOSS OR DAMAGE RESULTING FROM ANY INFORMATION INCORPORATED ON THIS DRAWING WHICH IS SUPPLIED FROM INFORMATION FURNISHED BY THE CUSTOMER, OTHER SOURCES, MANUFACTURERS OR OTHER CONTRIBUTORS. IN THE EVENT OF A CONFLICT BETWEEN THE CONTRACT AND THIS DRAWING REFERENCING MATERIALS AND AMOUNTS OF MATERIALS TO BE SUPPLIED BY GENERAL ELECTRIC COMPANY THE PROVISIONS OF THE CONTRACT SHALL GOVERN.

DRAWN BY DET

CHECKED BY

APPROVALS: ARCH. — CIVIL — ELEC. — MECH.

REQ. NO.

FED. JOB NO. 15H9142

PROJECT NO.

SCALE

SUBMITTED BY

RECEIVED BY

TITLE: REGULATORY TEST FACILITY FOUNDATION PLAN

REGULATORY TEST FACILITY

PITTSFIELD - G.E. CO.

GENERAL ELECTRIC — PROJECTS ENGINEERING OPERATION — INSTALLATION AND SERVICE ENGINEERING DIVISION — SCHENECTADY, N.Y.

FED. JOB NO. 15H9142 | DRAWING NO. C101 | SHEET 1 OF 1