Figure 1.2

Sample Location Plan
North Side

LEGEND

92	EXISTING ELEVATION		EXCAVATION AREA	RL	PROPERTY LINE	W	WETLANDS LINE
92	PROPOSED FINAL ELEVATION		BUILDING FOOTPRINT		SECURITY FENCE		SAMPLE LOCATION

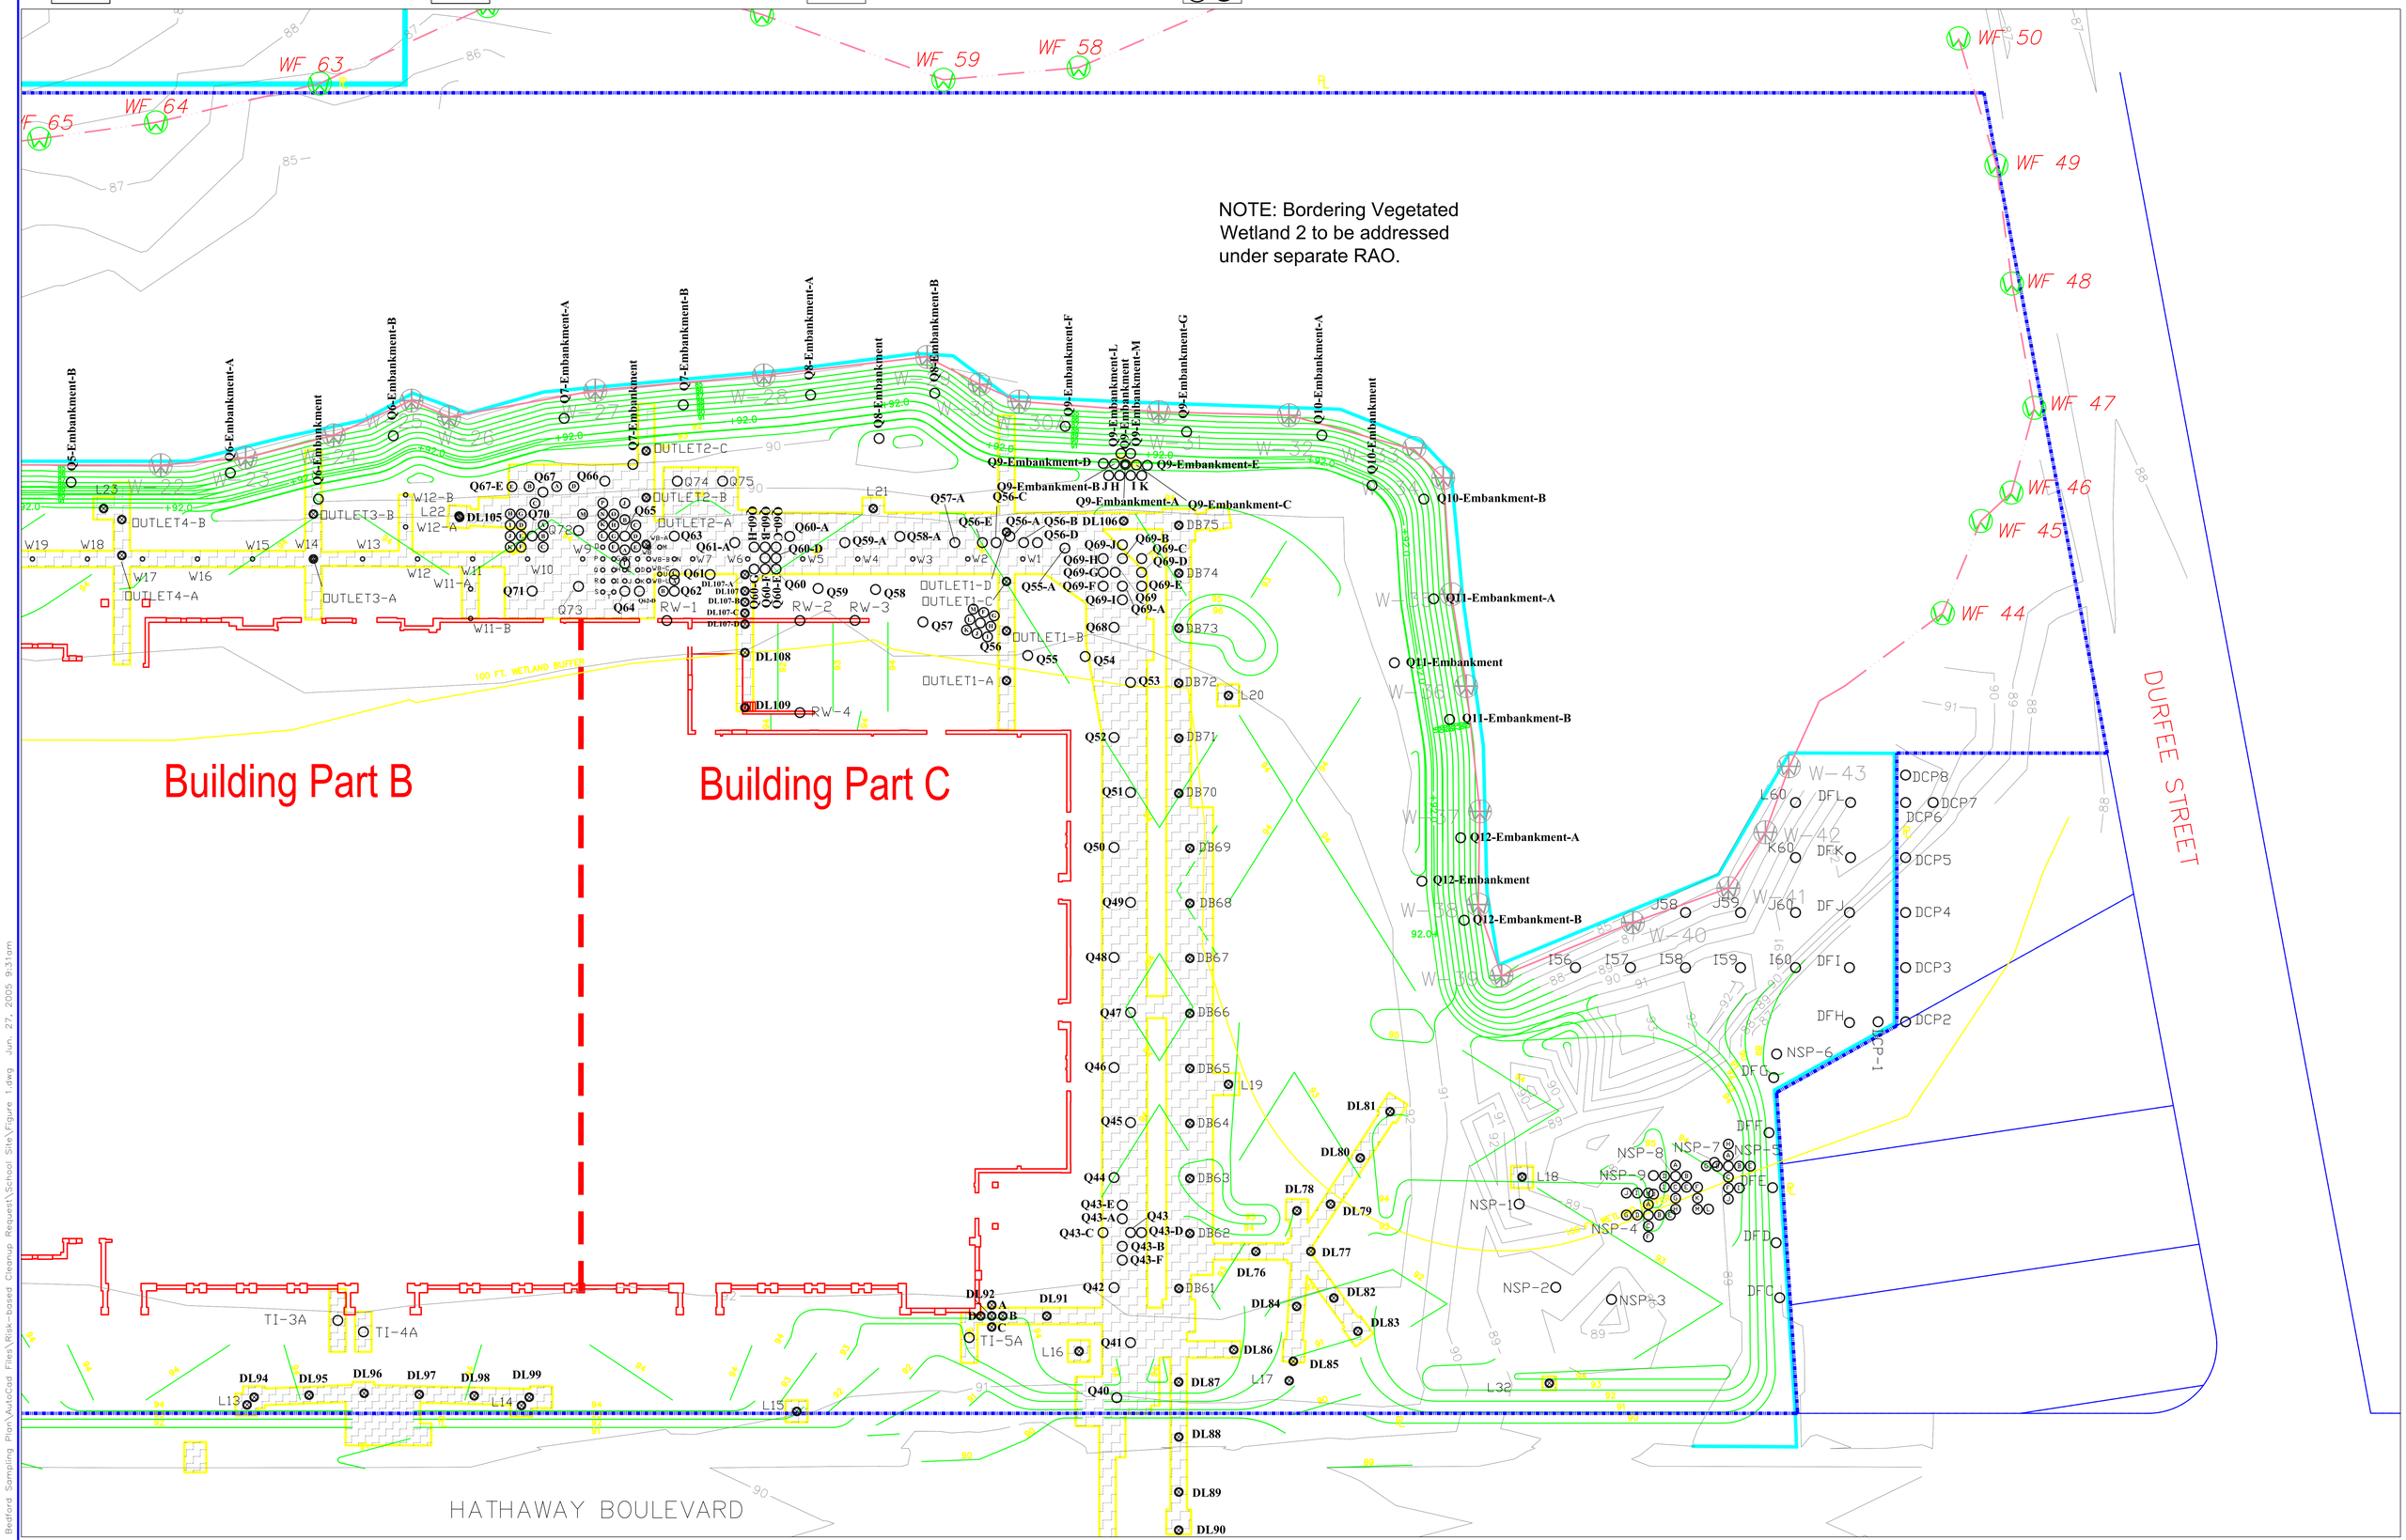

NUMBER	DATE	MADE BY	CHECKED BY	DESCRIPTION

REVISIONS

DRAWN BY:

DEPT. CHECK:

PROJ. CHECK:

McCoy Field

New Bedford, Massachusetts

BETA Group, Inc.
Engineers·Scientists·Planners

315 Norwood Park South
Norwood, MA 02062
781.255.1982 fax: 781.255.1974
email: BETA@BETA-inc.com

SCALE: 1" = 20'

UNLESS OTHERWISE NOTED OR CHANGED BY REPRODUCTION

Risk-Based Cleanup Request Rev. 1

Figure 1.2 Rev. 1

Sample Location Plan - North Side

JOB 02685

FILE NO. Figure 1.dwg

PLOT DATE June 2005

SHEET

J:\Projects\2600s\2685 - New Bedford Sampling Plan\AutoCad Files\Risk-based Cleanup Request\School Site\Figure 1.dwg Jun. 27, 2005 9:31am