Figure 1.5

Building Part C
Pile Caps, Grade Beams &
Utilities

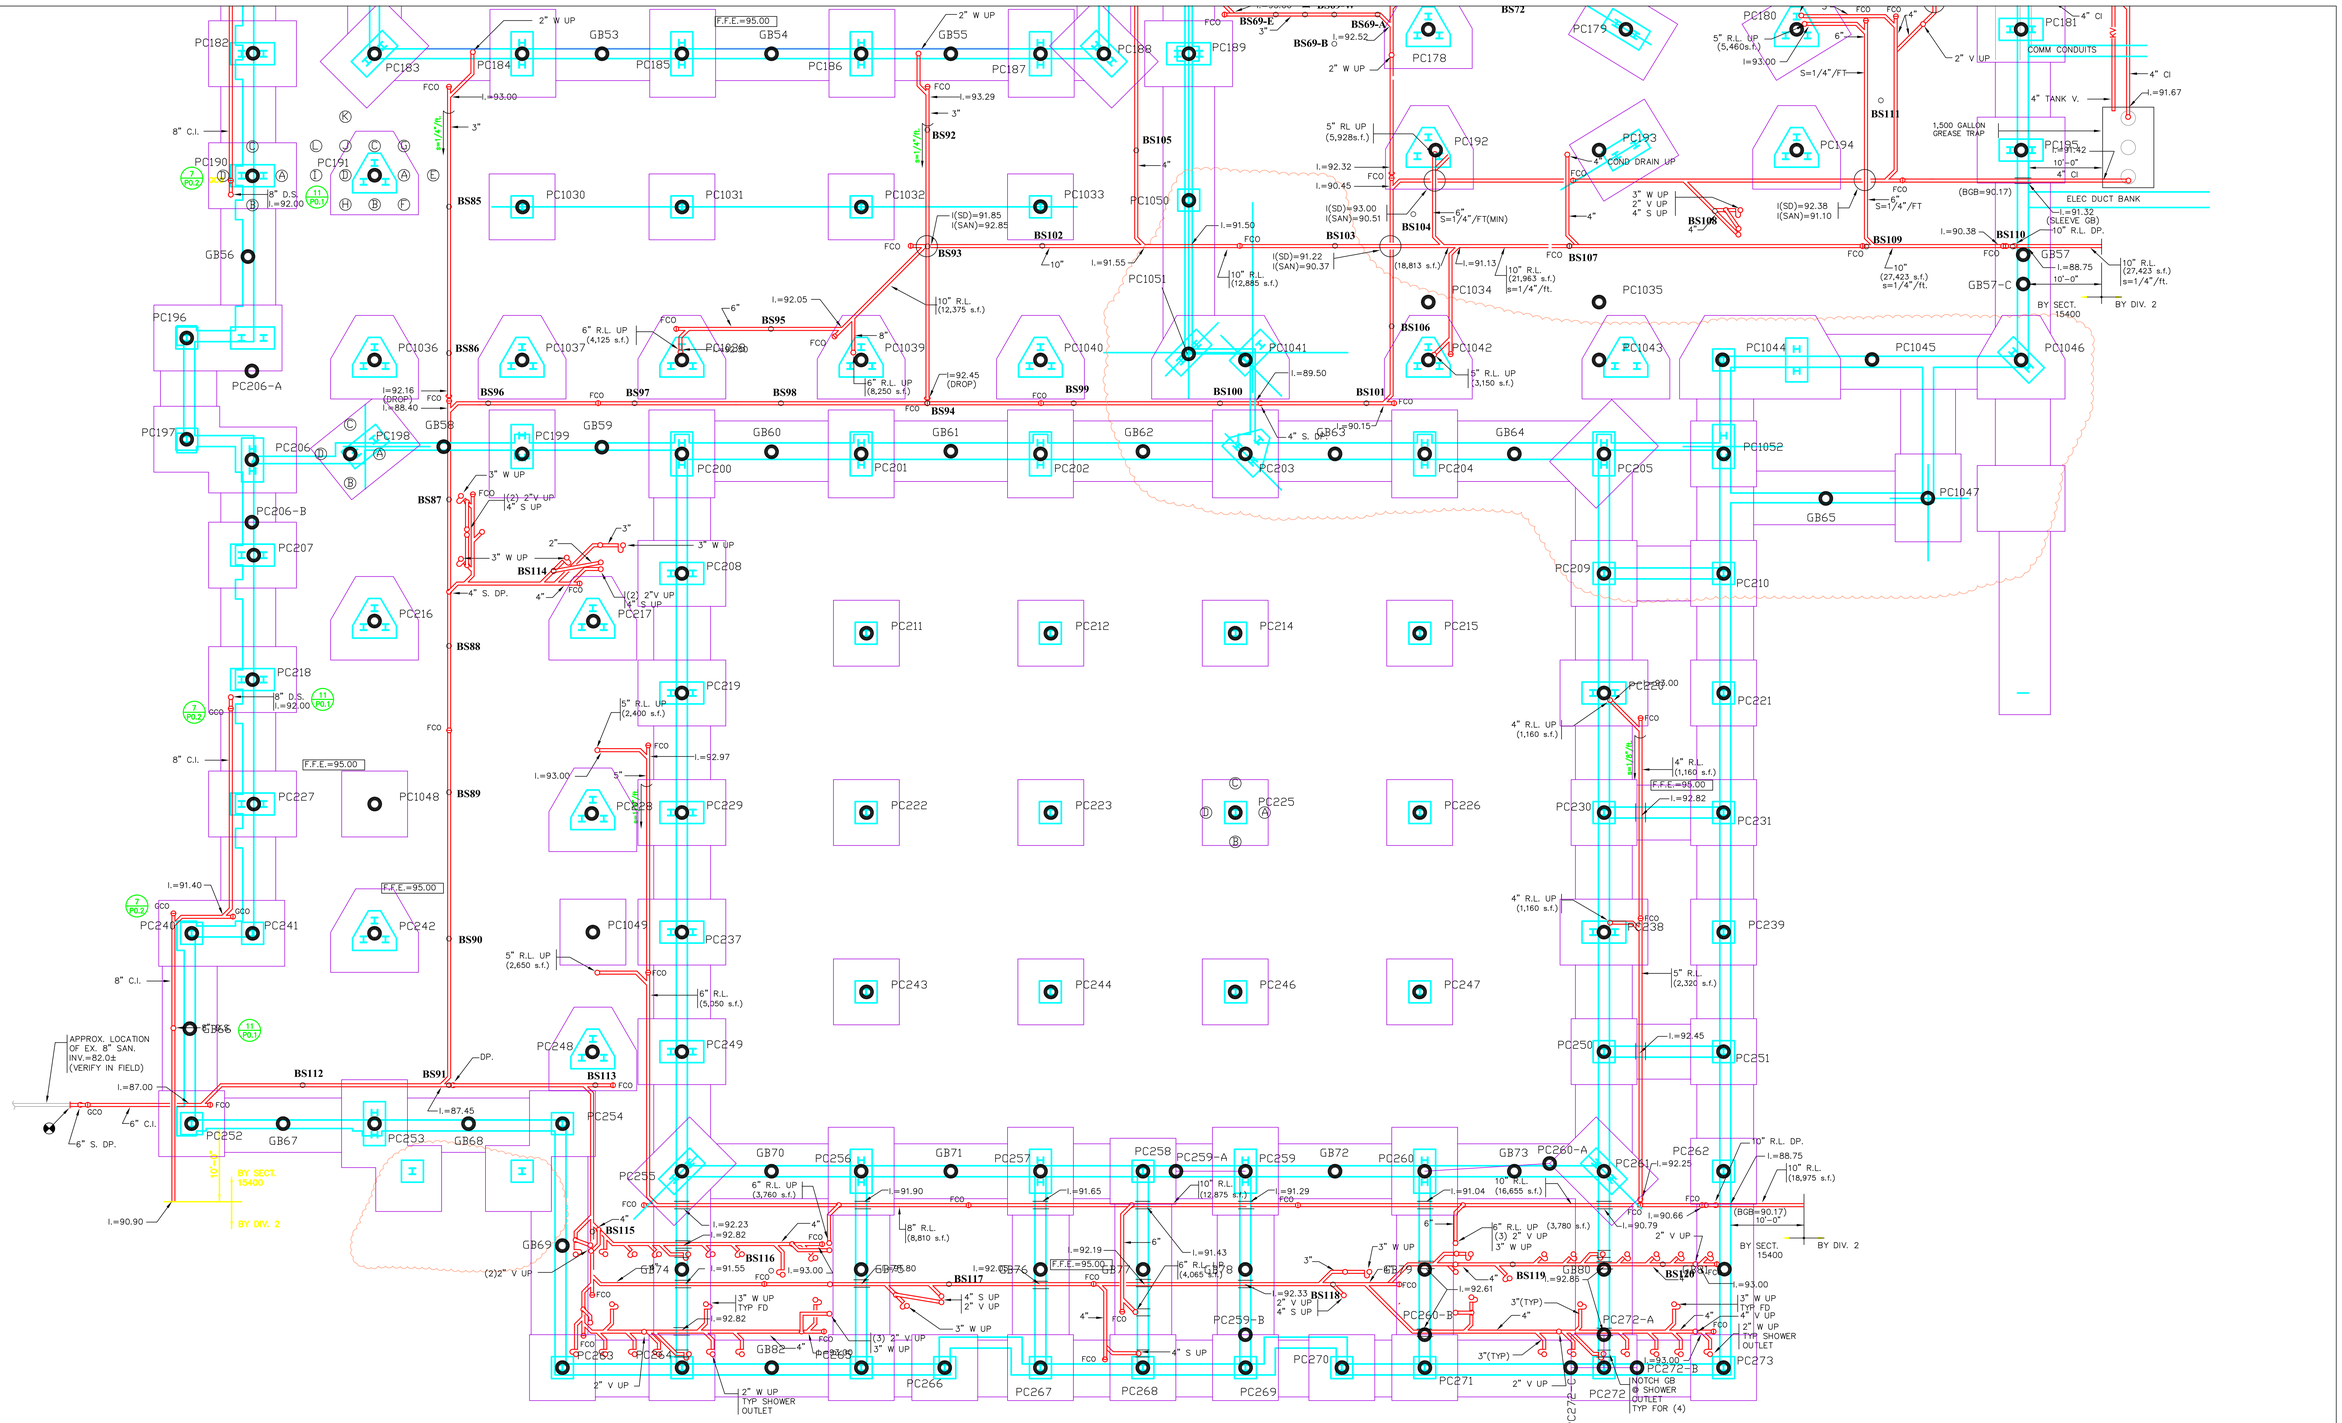

NUMBER	DATE	MADE BY	CHECKED BY	DESCRIPTION

REVISIONS

DRAWN BY:

DEPT. CHECK:

PROJ. CHECK:

BETA Group, Inc.
Engineers·Scientists·Planners

315 Norwood Park South
Norwood, MA 02062
781.255.1982 fax: 781.255.1974
email: BETA@BETA-inc.com

McCoy Field
New Bedford, Massachusetts

SCALE: 1/8" = 1'

UNLESS OTHERWISE NOTED OR CHANGED BY REPRODUCTION

Risk-Based Cleanup Request
Figure 1.5
Buidling Part C
Pile Caps, Grade Beams & Utilities

JOB 02685
FILE NO. Building Footprint.dwg
PLOT DATE June 2005
SHEET

\\BETA-MA2\Share\Projects\2600s\2685 - New Bedford Sampling Plan\AutoCad Files\McCoy Site Characterization\Building Footprint\Building Footprint.dwg Jun 27, 2005 9:40am