Figure 2

Land Use Plan

LEGEND

- EXISTING ELEVATION
- PROPOSED FINAL ELEVATION
- LANDSCAPED AREA
- PAVED AREA
- PAVED AREA
- TREES

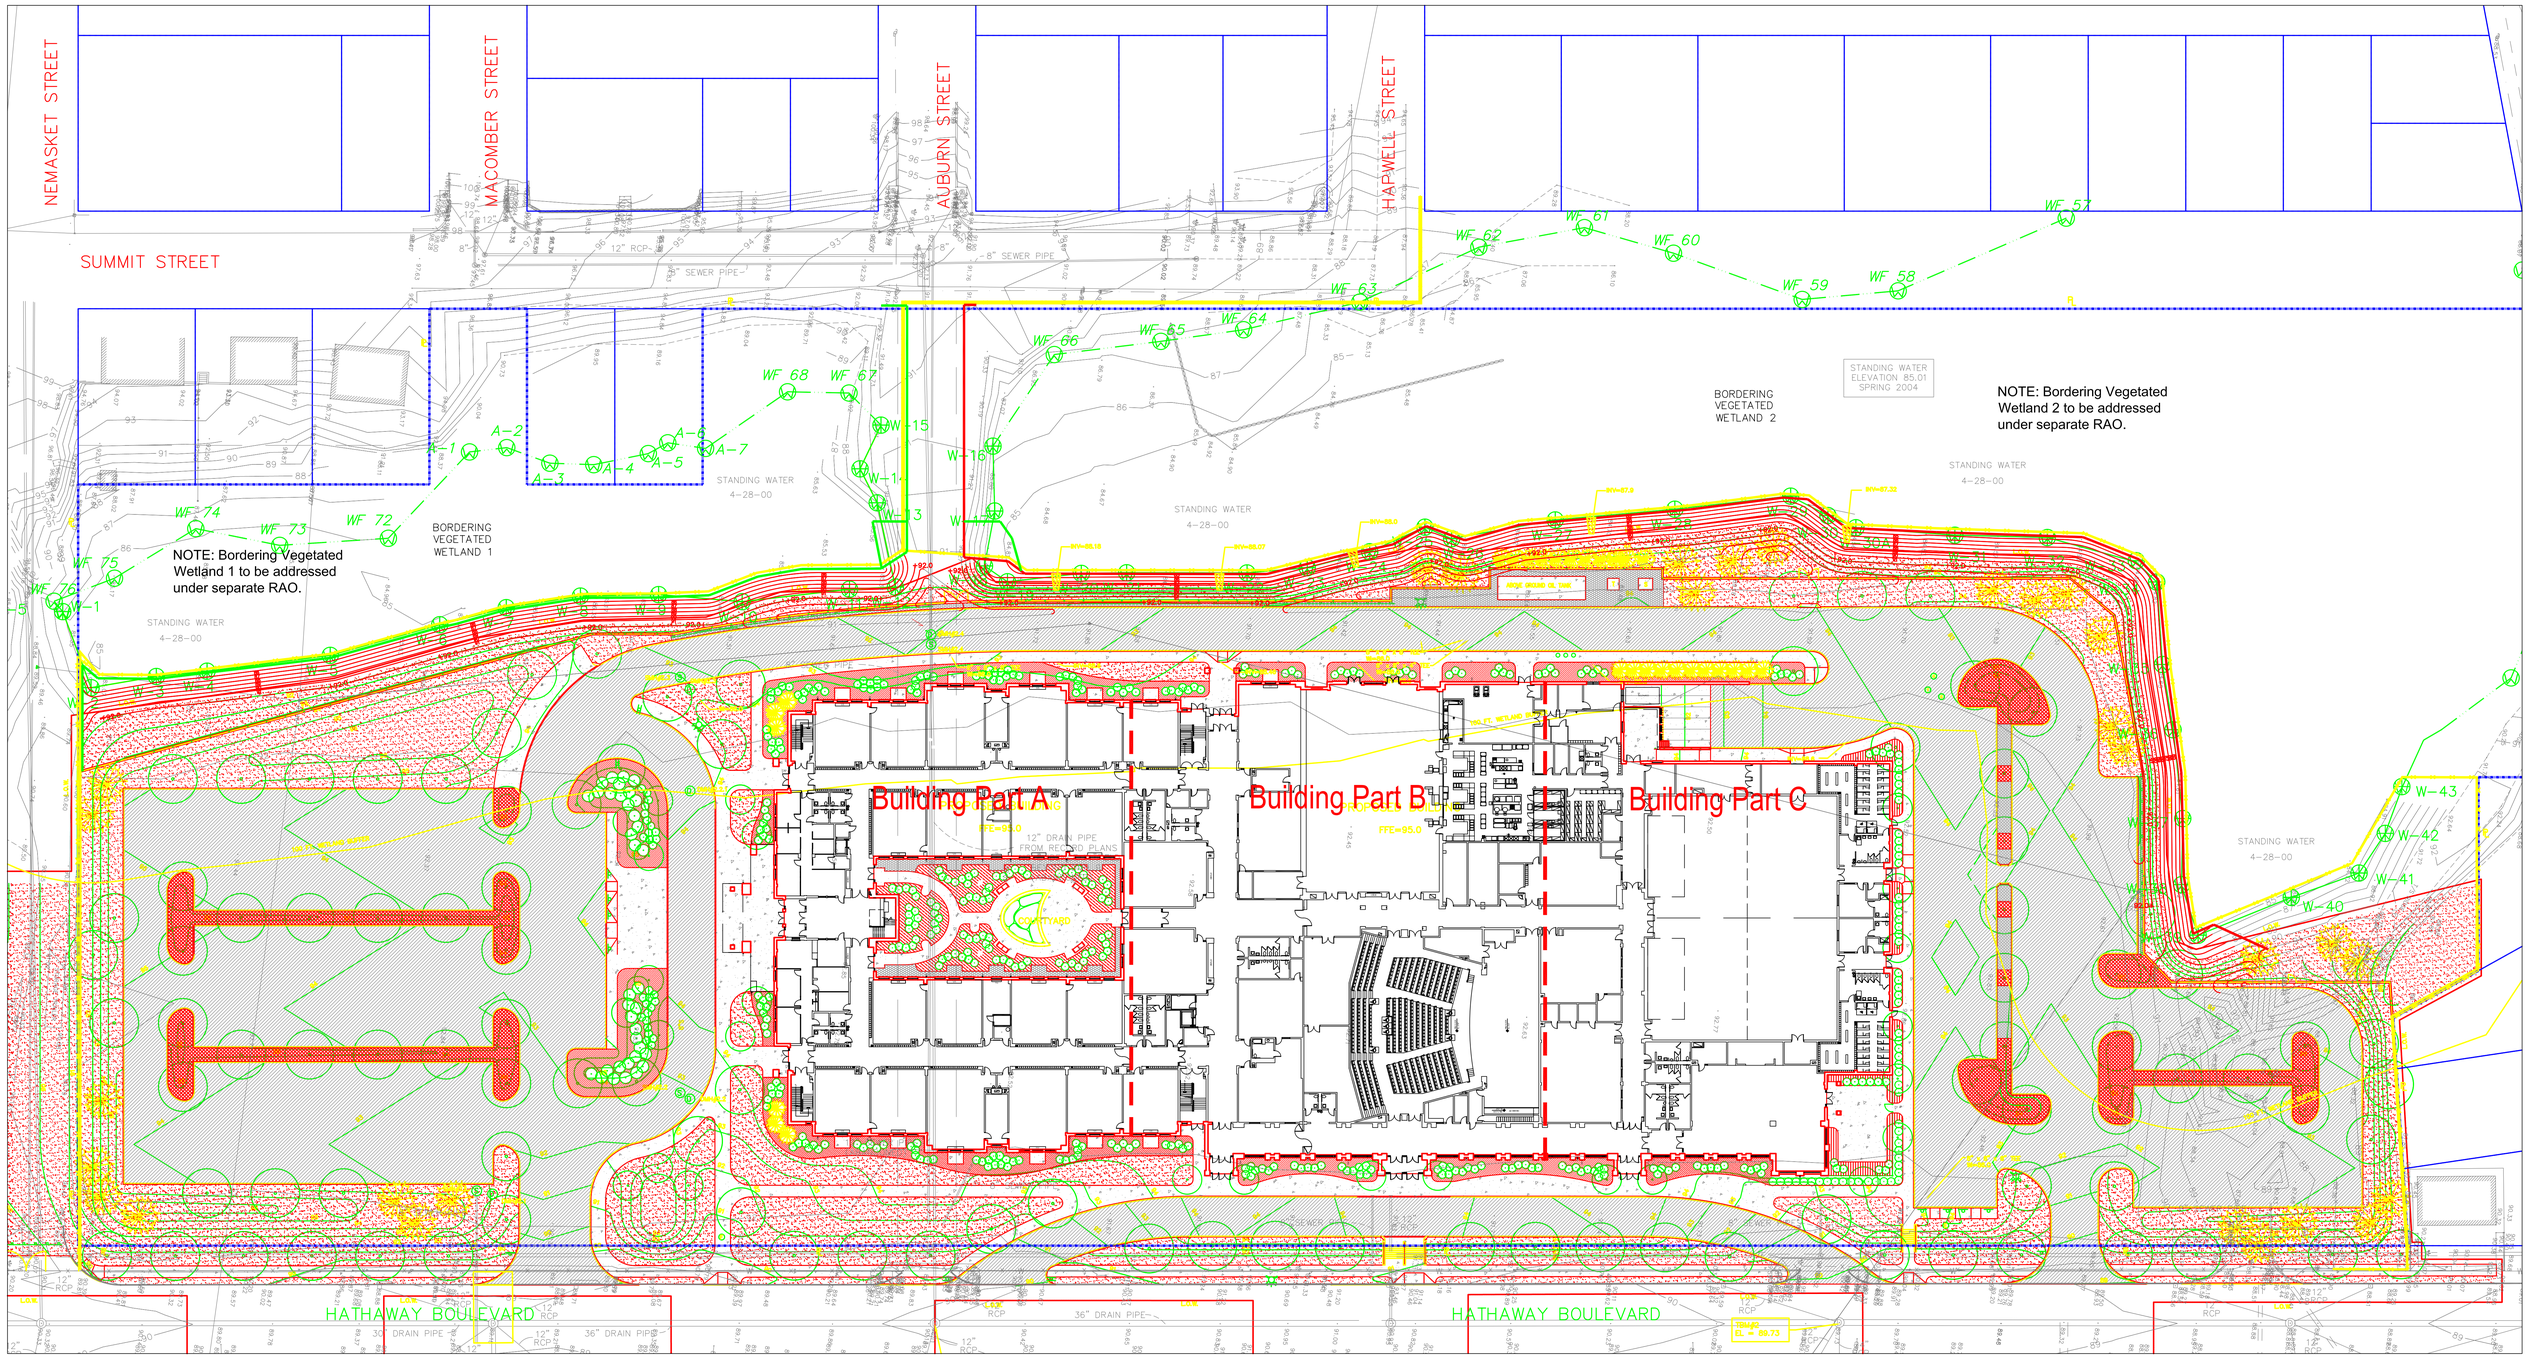

NUMBER	DATE	MADE BY	CHECKED BY	DESCRIPTION

REVISIONS

DRAWN BY:

DEPT. CHECK:

PROJ. CHECK:

McCoy Field

New Bedford, Massachusetts

BETA Group, Inc.
Engineers·Scientists·Planners
315 Norwood Park South
Norwood, MA 02062
781.255.1982 fax: 781.255.1974
email: BETA@BETA-inc.com

SCALE: 1" = 30'

UNLESS OTHERWISE NOTED OR CHANGED BY REPRODUCTION

Risk-Based Cleanup Request

Figure 2

Land Use Plan

JOB 02685

FILE NO. Figure 2 – Land Use.dw

PLOT DATE June 2005

SHEET

J:\Projects\2600s\2685 – New Bedford Sampling Plan\AutoCad Files\Risk-based Cleanup Request\School Site\Figure 2 – Land Use.dwg Jun. 27, 2005 9:42am