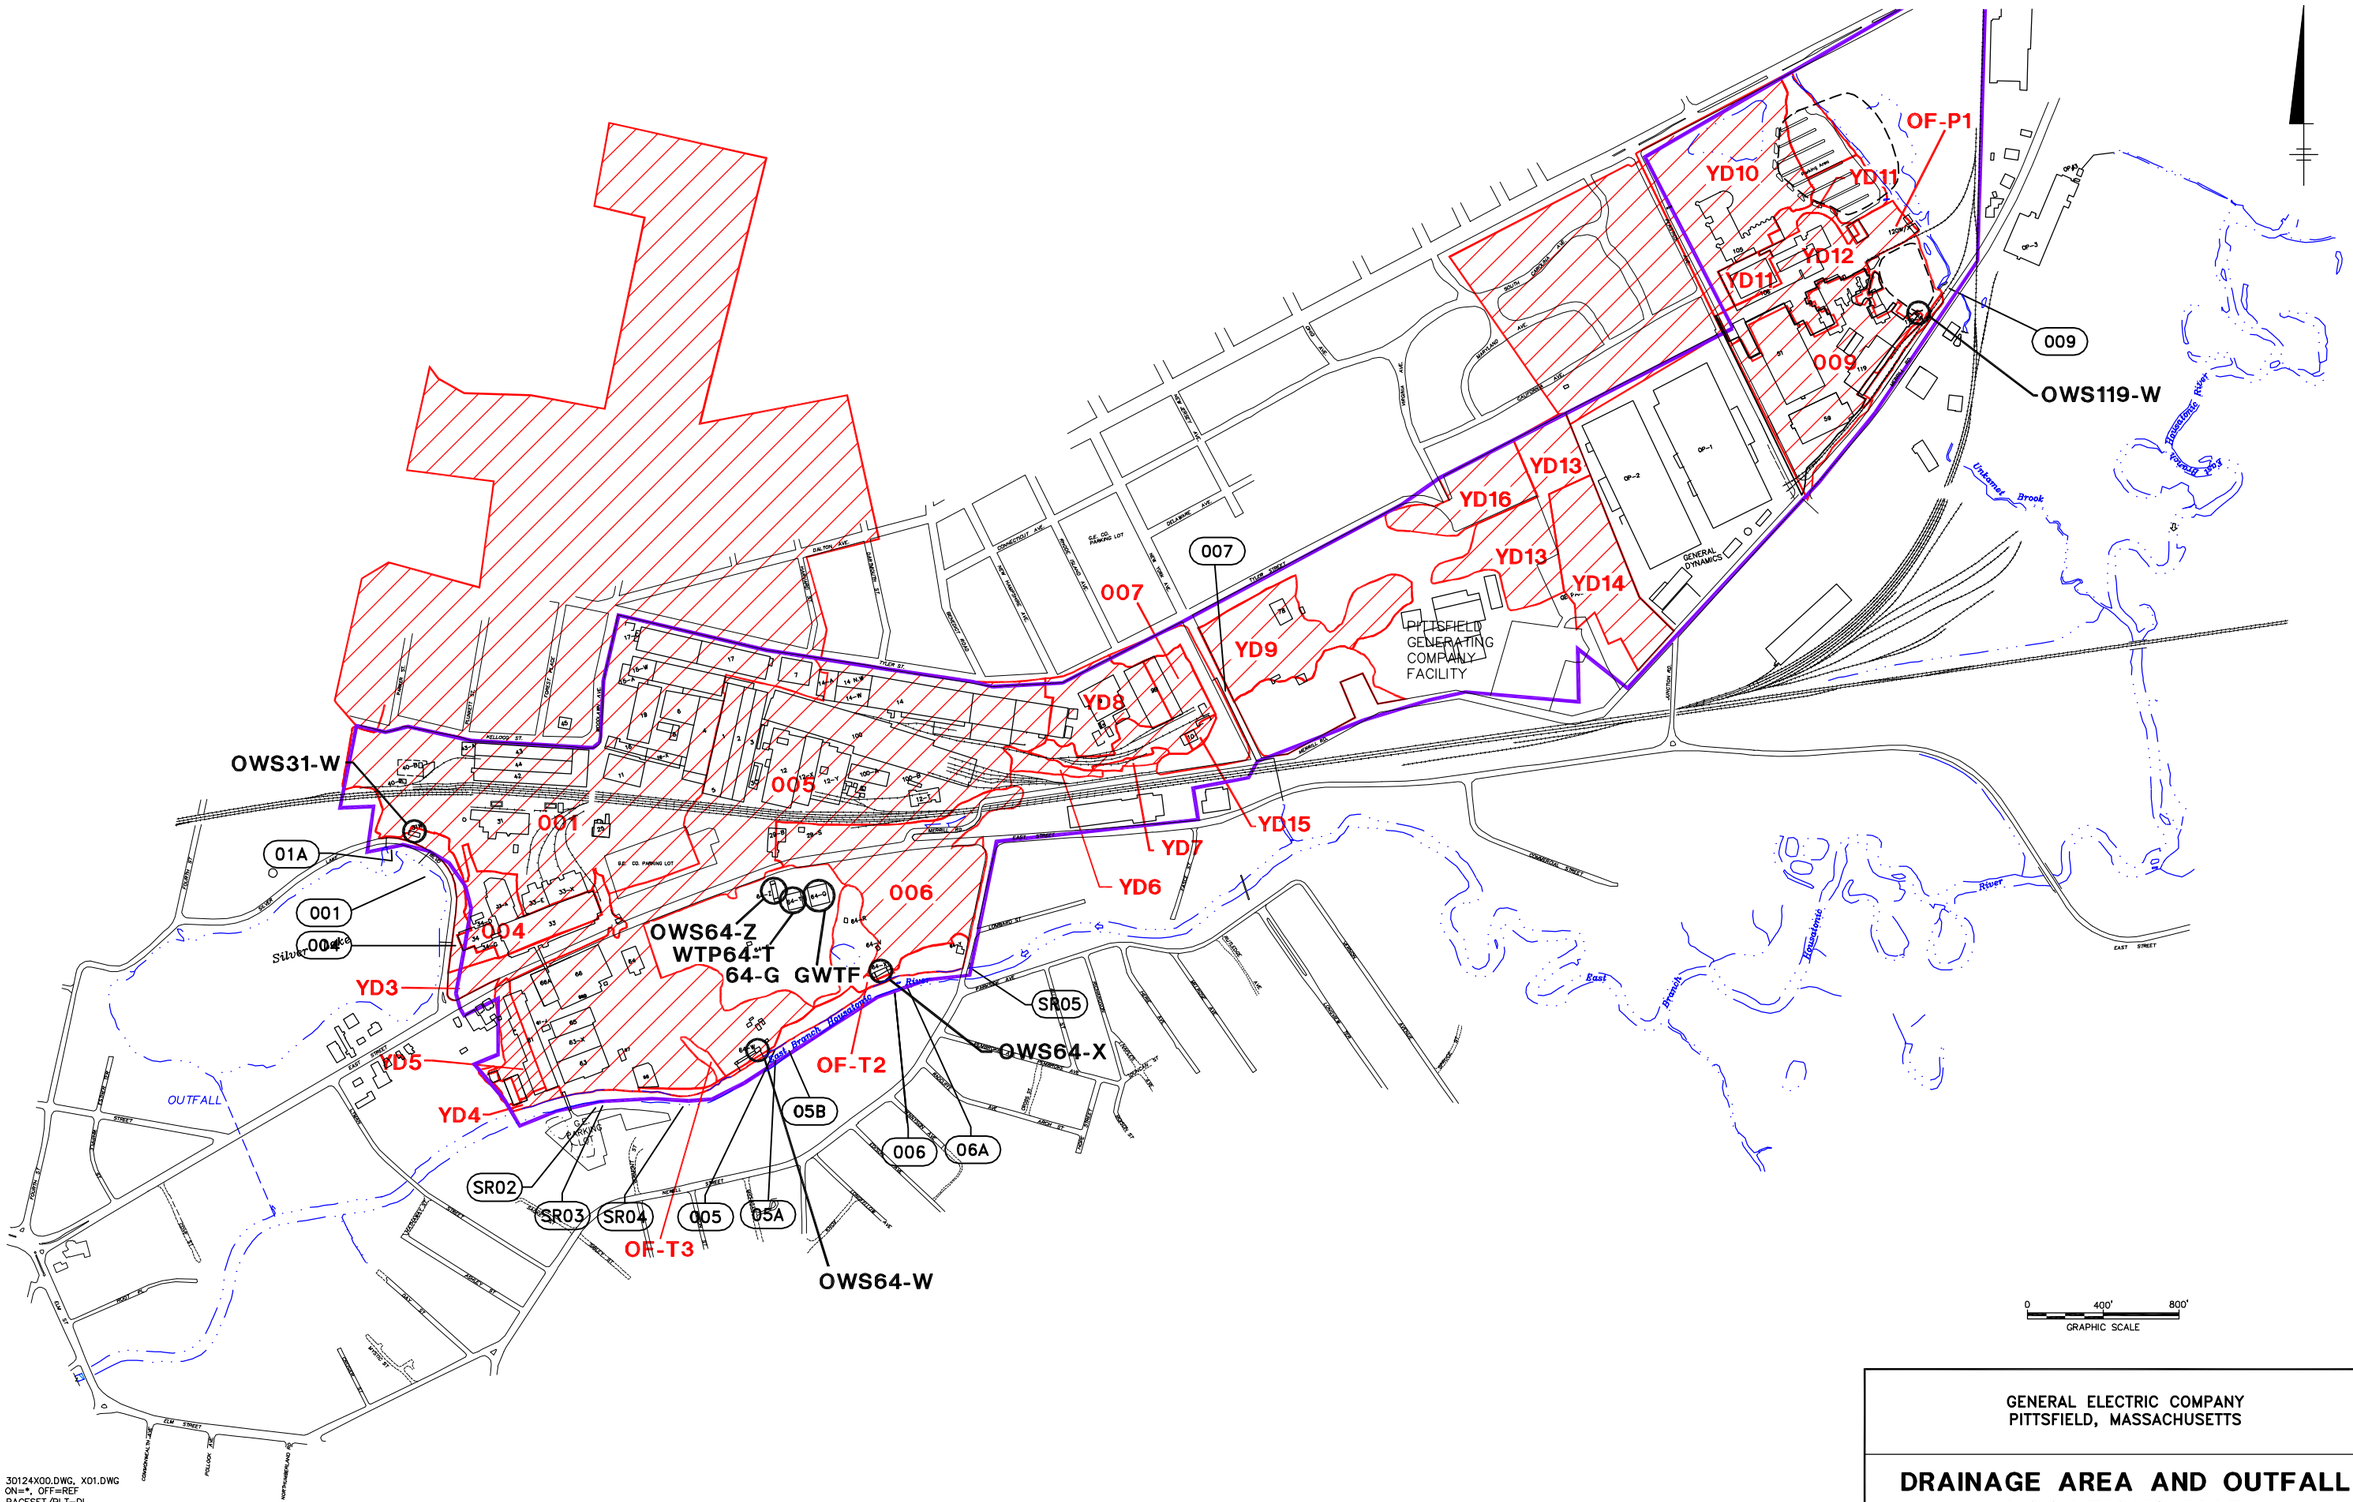

X: 30124X00.DWG, X01.DWG
L: ON=*, OFF=REF
P: PAGESET/PLT-DL
1/5/05 SYR-85-DJP LAF LJP
C/30124010/REMOVAL/ALL/30124G02.DWG

GENERAL ELECTRIC COMPANY
PITTSFIELD, MASSACHUSETTS

DRAINAGE AREA AND OUTFALL LOCATIONS MAP