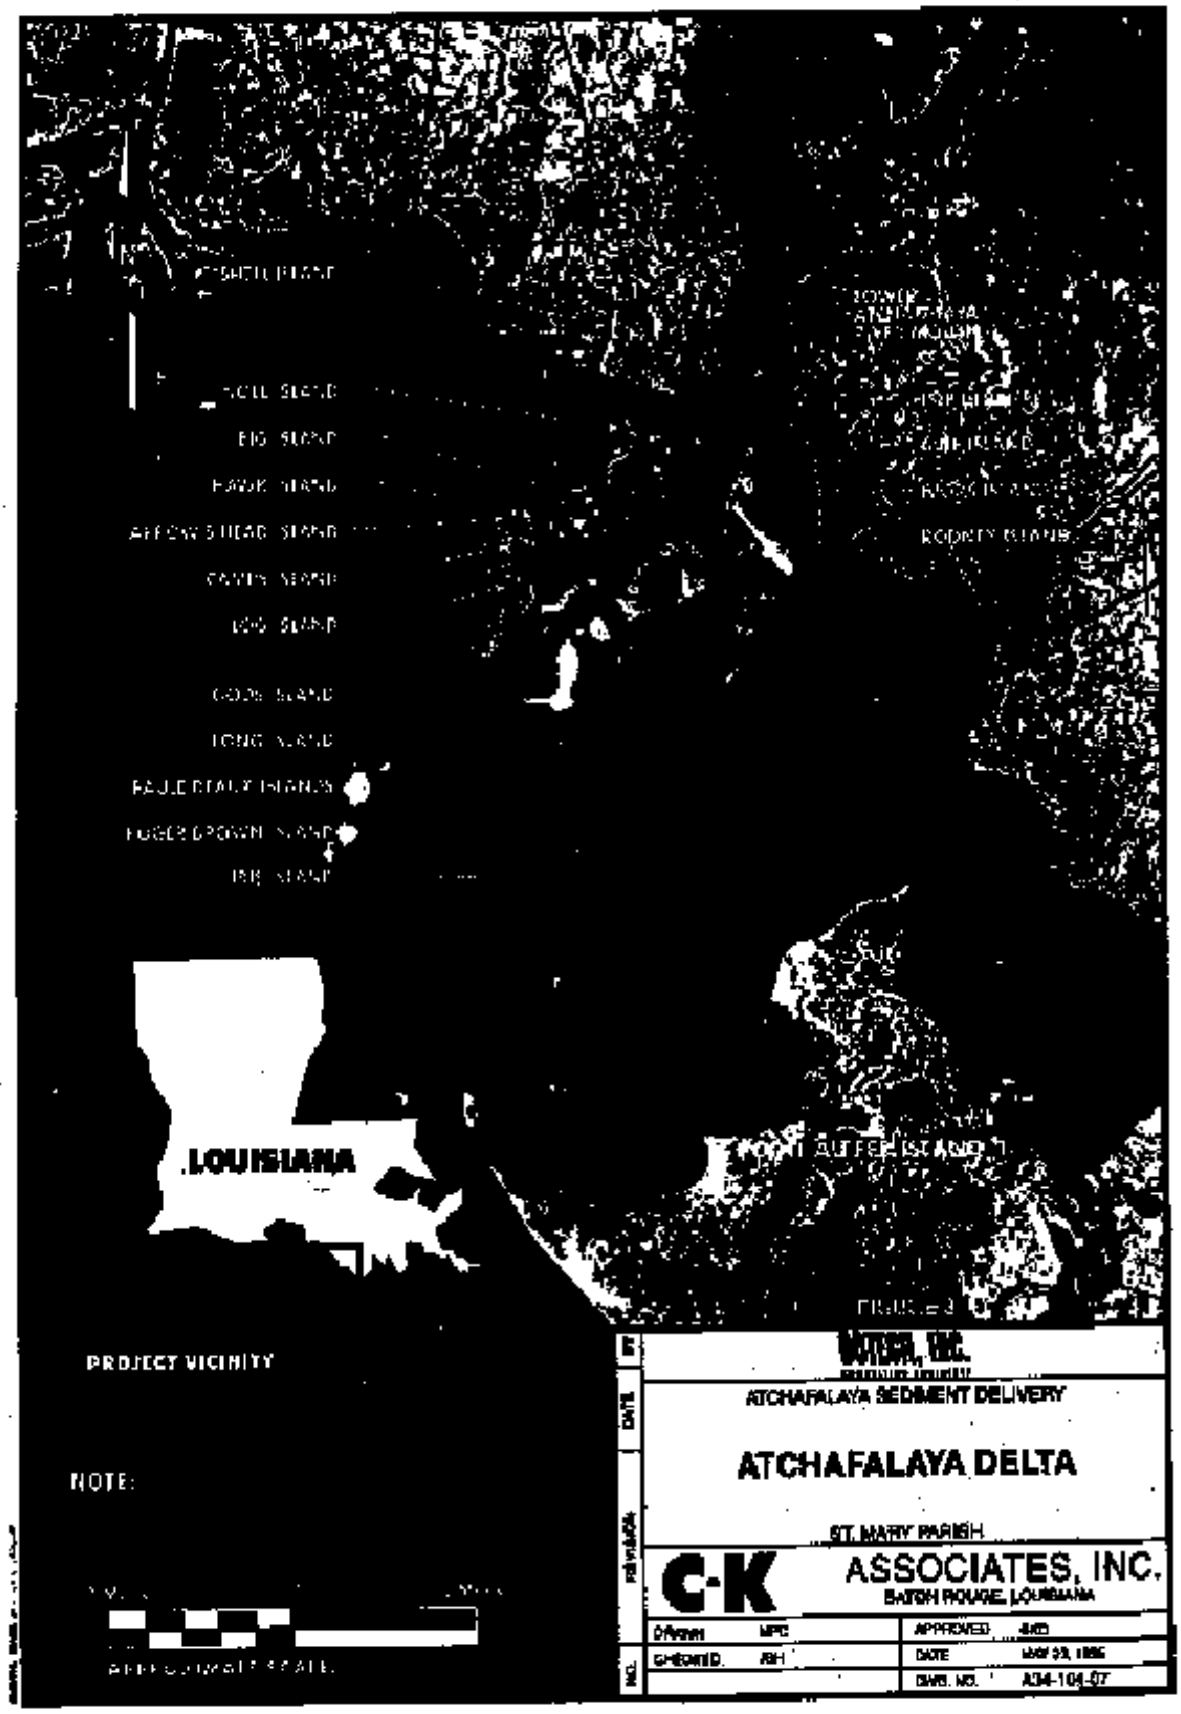
LOUISIANA
PROJECT VICINITY
NOTE:
ATCHAFALAYA SEDIMENT DELIVERY
ATCHAFALAYA DELTA
ST. MARY PARISH
C-K ASSOCIATES, INC.
BATON ROUGE, LOUISIANA
DRAWN
CHECKED
APPROVED
DATE
DWG. NO.