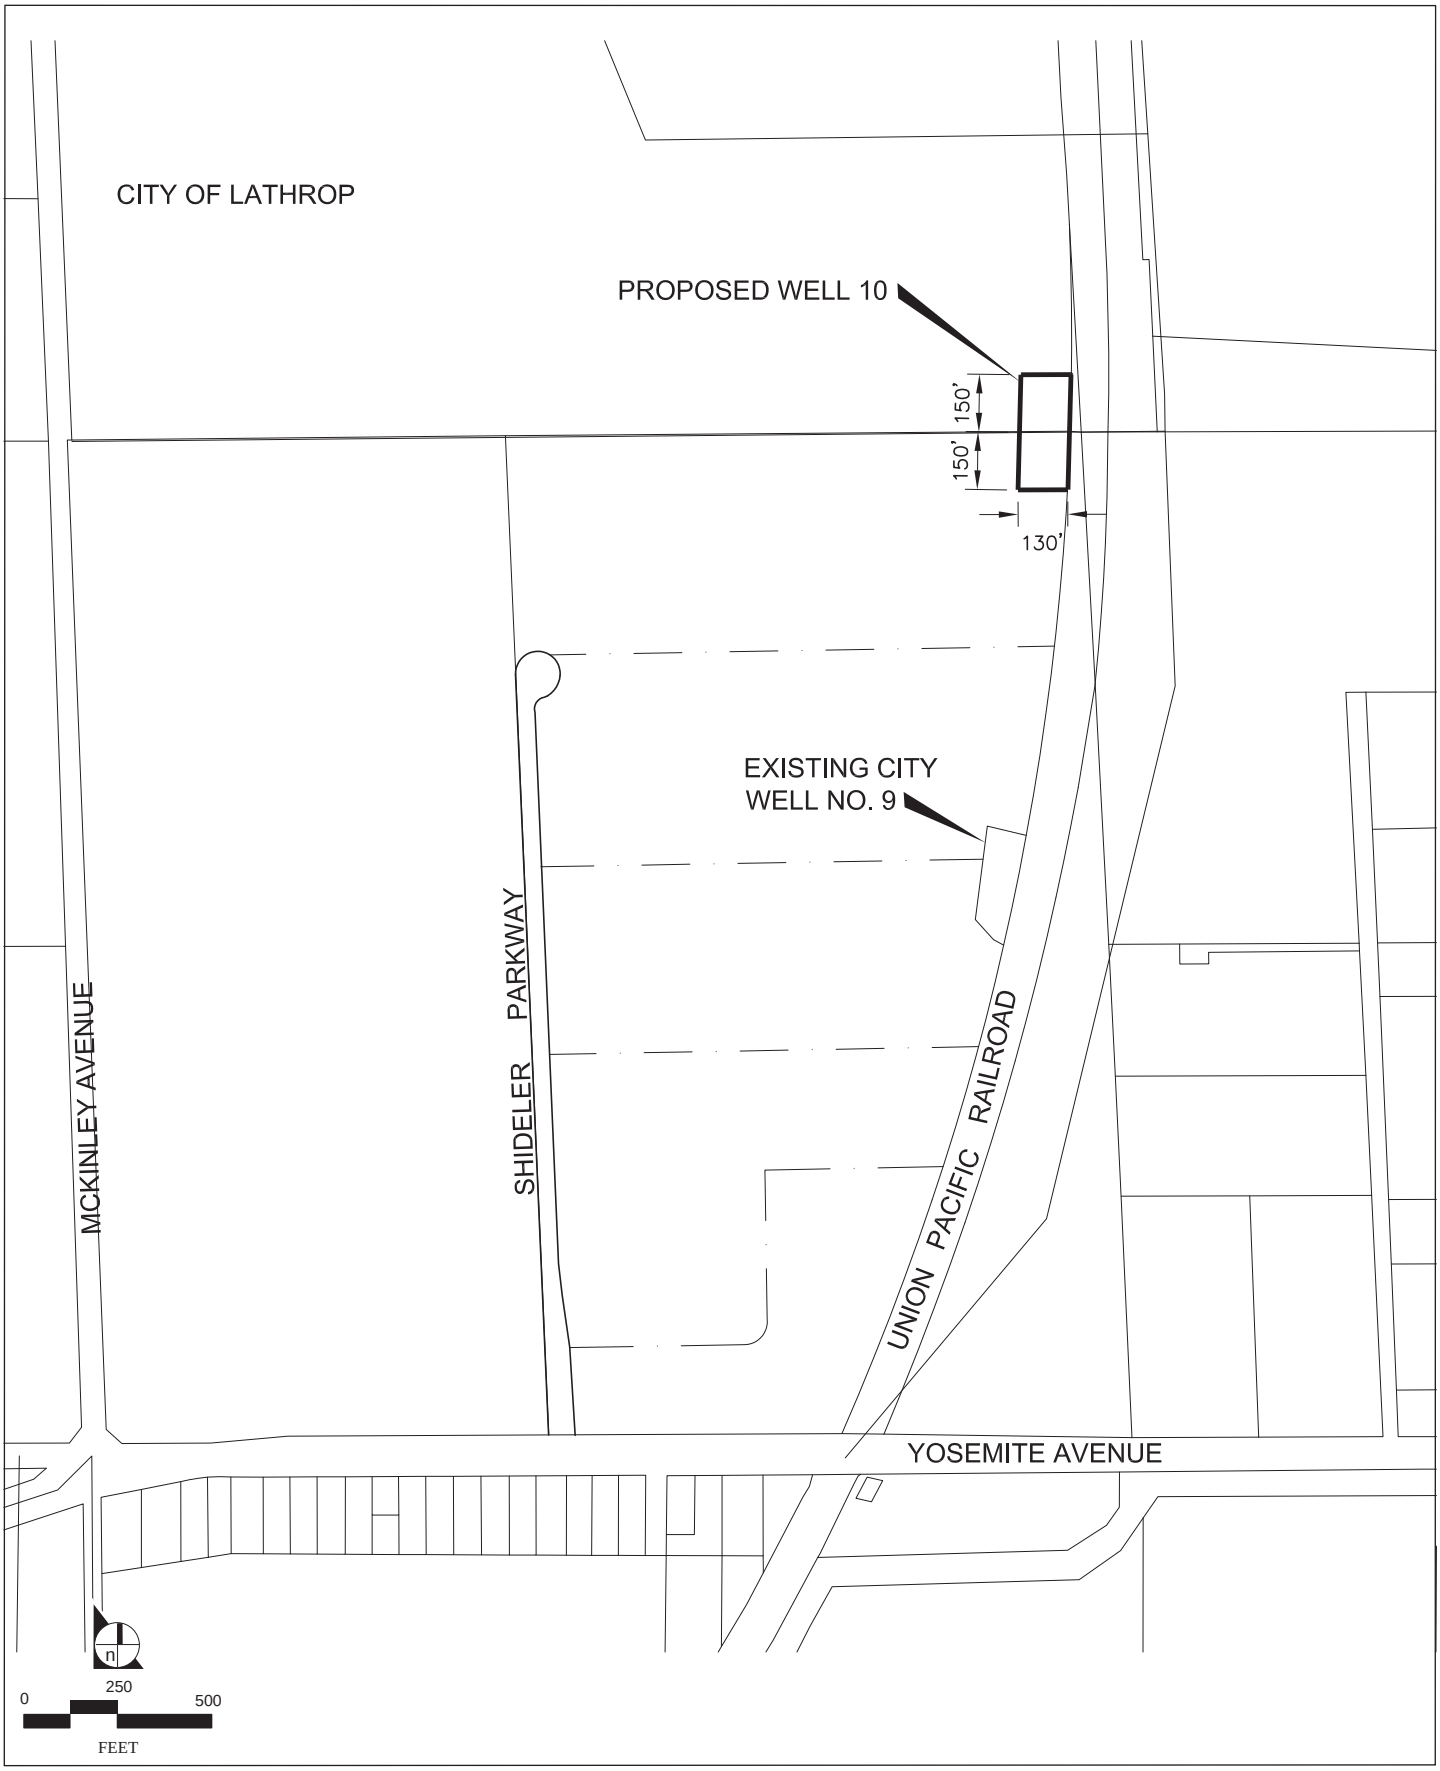

Source: Kennedy/Jenks Consultents

FIGURE 2

Project Site Plan

LATHROP WELL 10