Ariel Rios South Courtyard

Planting Plan

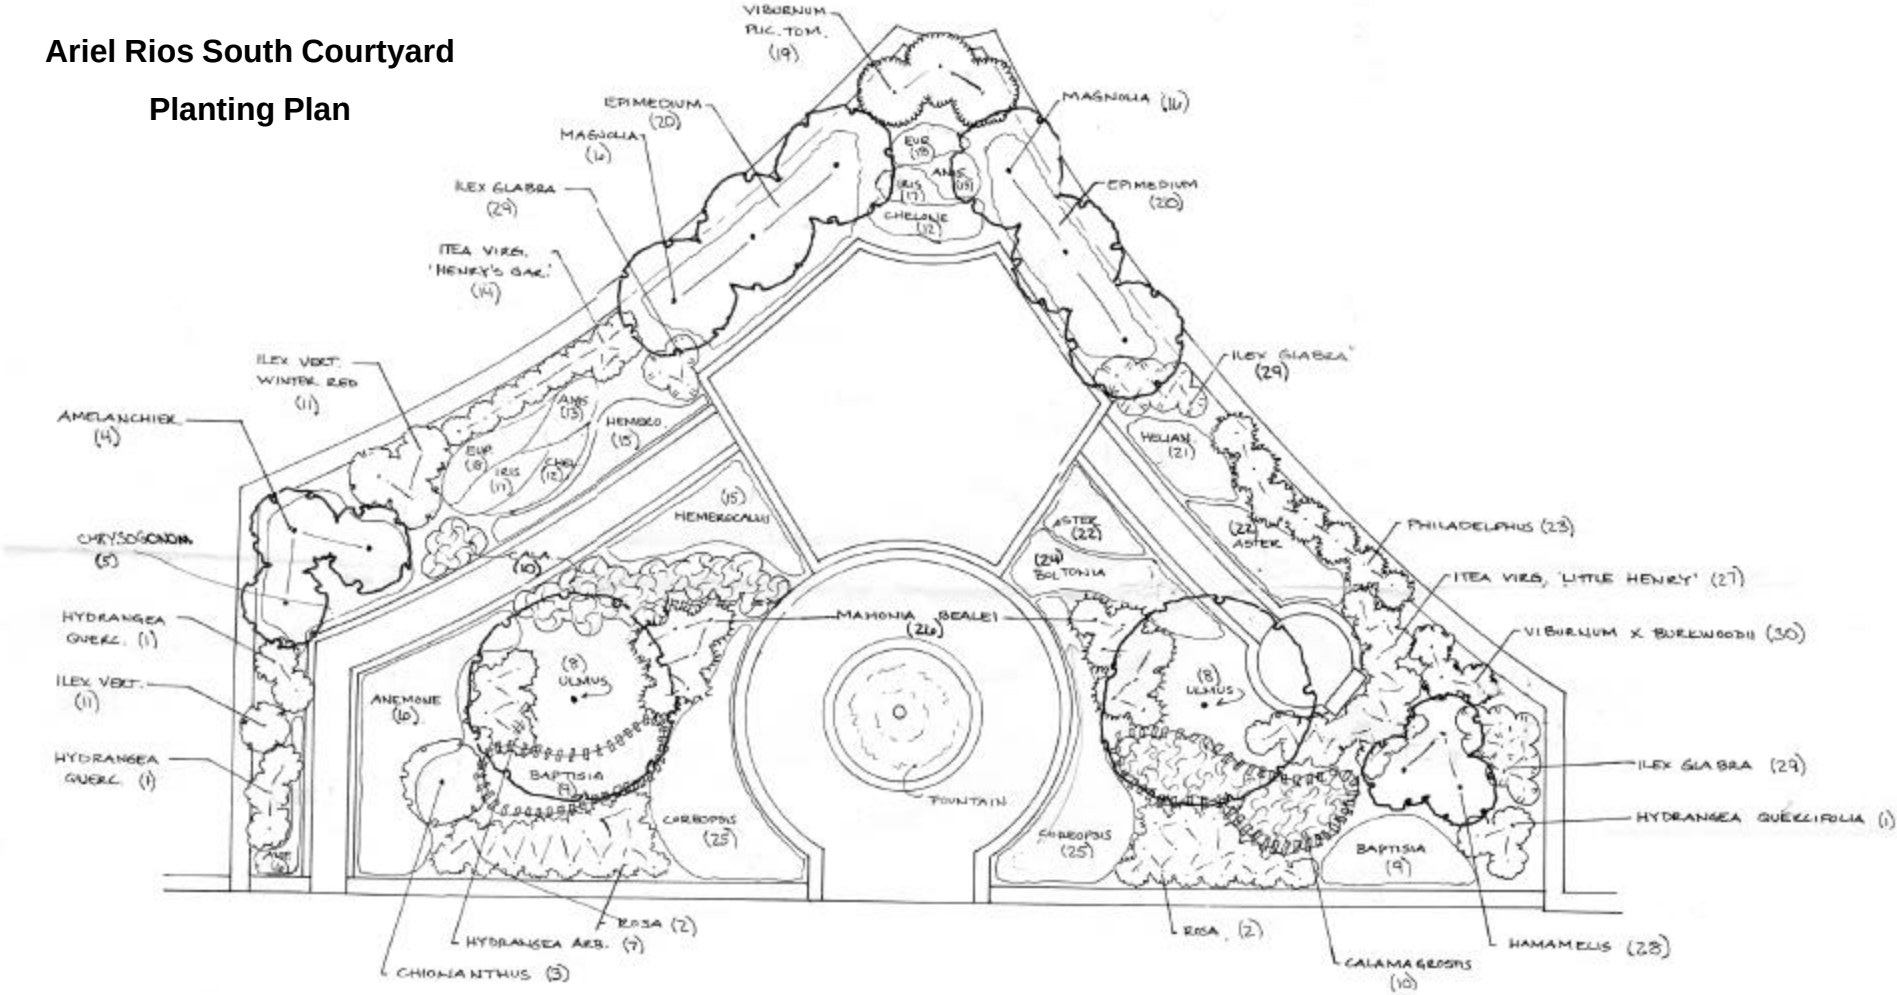

ARIEL RIOS - SOUTH COURTYARD

PLANTING DESIGN
1/0 SCALE - 1" - 10'-0"
REVISED AUGUST 16, 2006
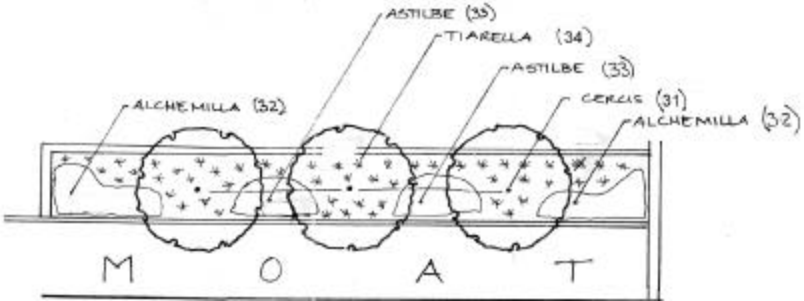
JOHN SHORB LANDSCAPING, INC.