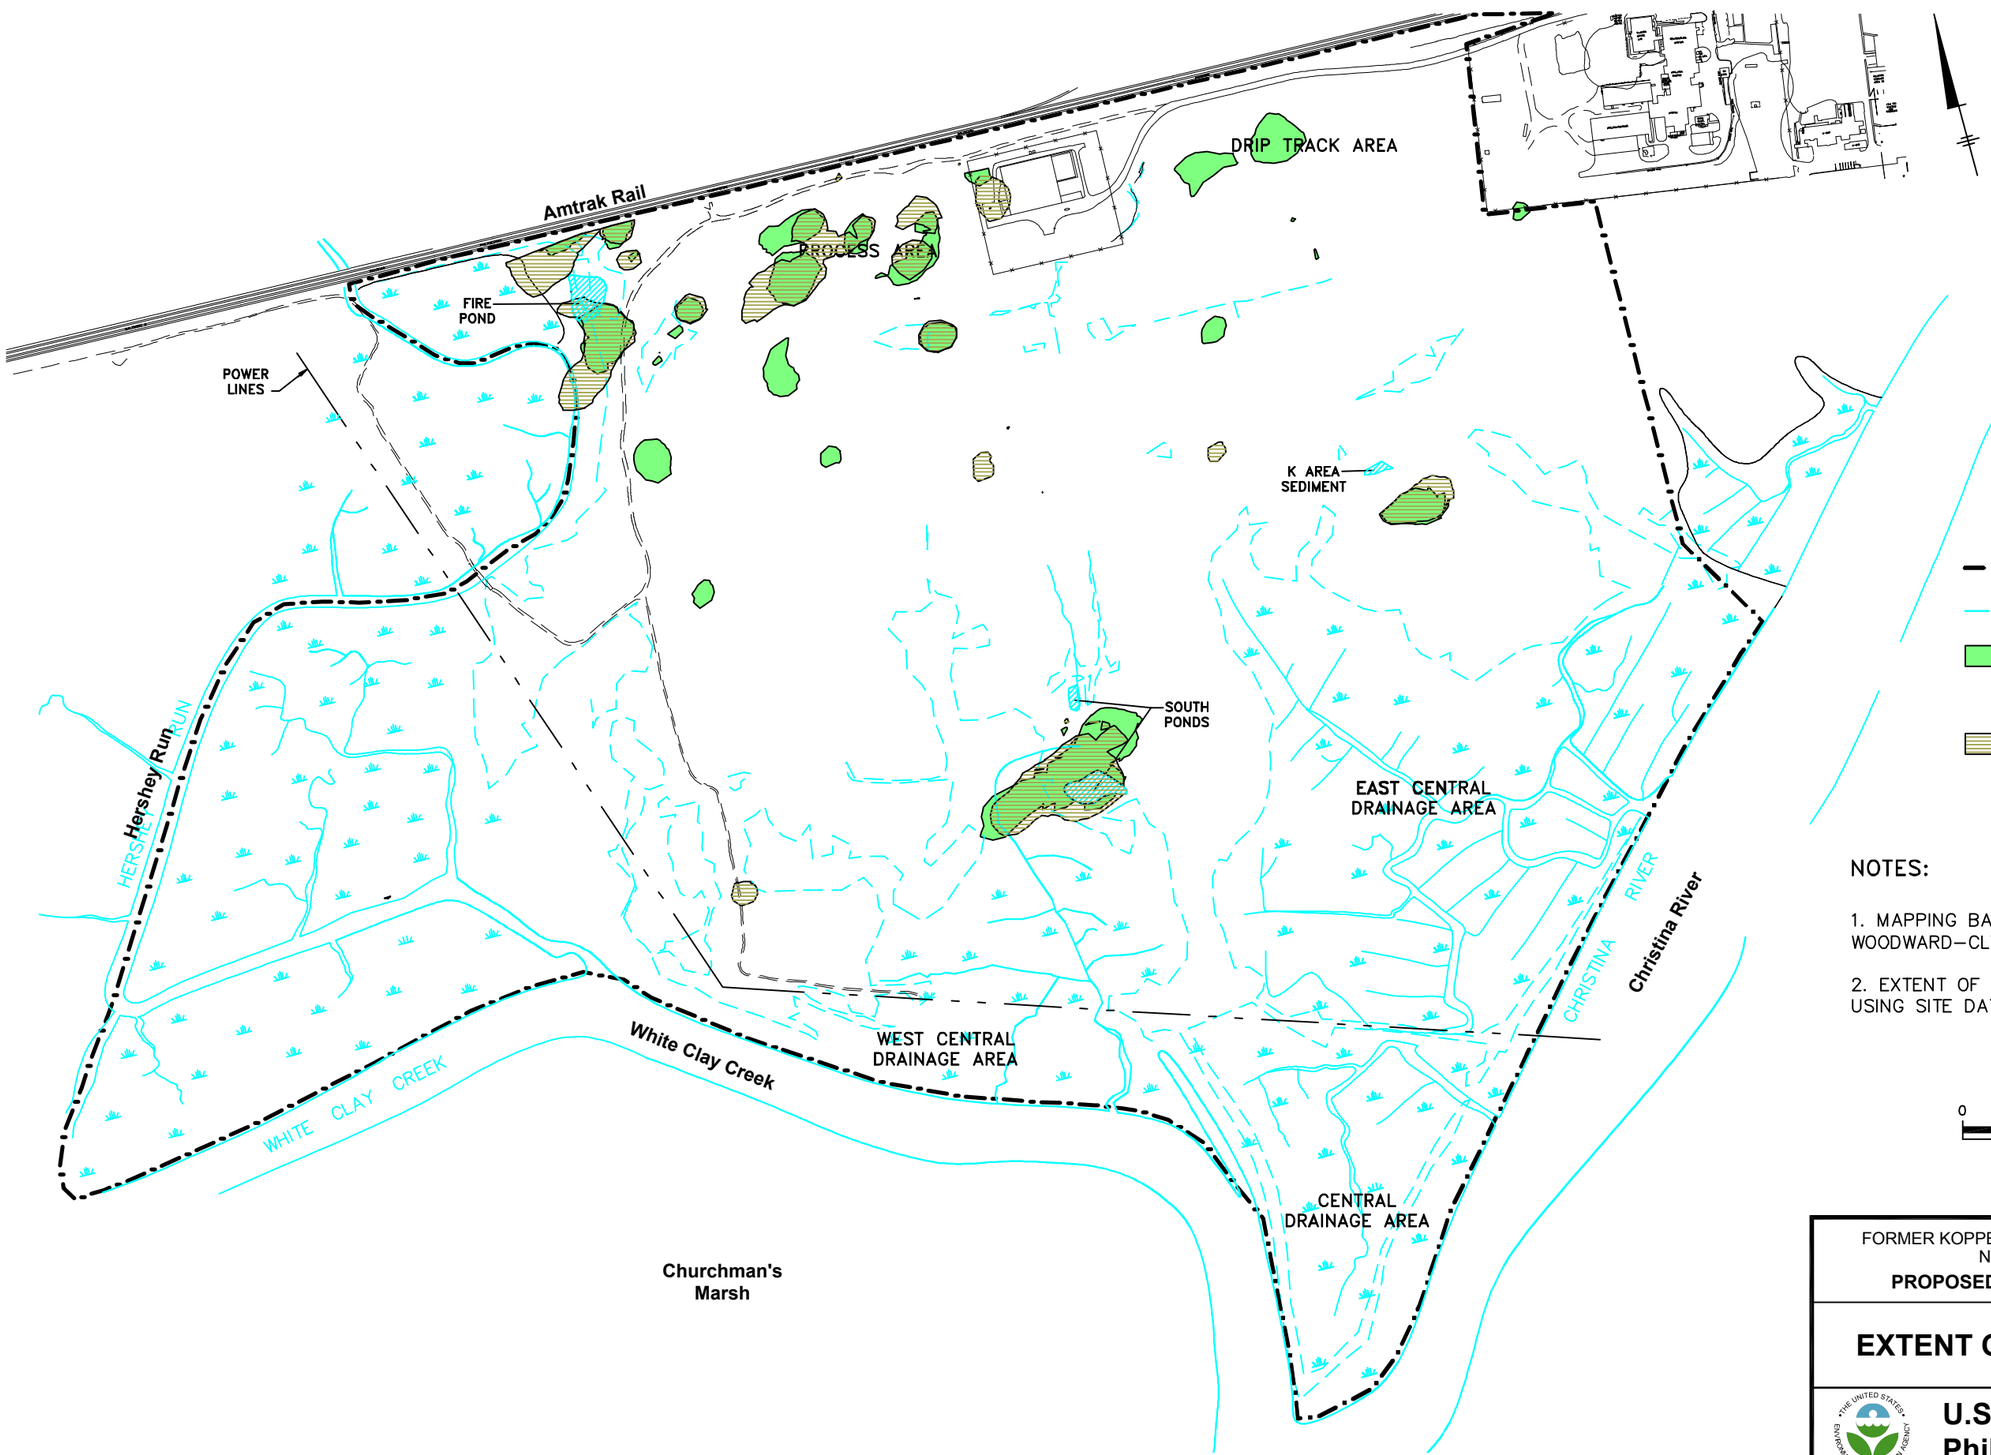

LEGEND:

- SITE BOUNDARY
- WETLANDS BOUNDARY
- EXTENT OF SUBSURFACE NAPL IN VADOSE ZONE (1– TO 10–FEET BGS)
- EXTENT OF SUBSURFACE NAPL IN SATURATED ZONE (10 FEET BGS TO TOP OF FINE–GRAINED LAYER)

NOTES:

1. MAPPING BASED ON DATA PROVIDED BY WOODWARD–CLYDE, APRIL, 1997.
2. EXTENT OF SUBSURFACE NAPL DETERMINED USING SITE DATA AND MVS SOFTWARE.

0 500' 1000'
GRAPHIC SCALE

FORMER KOPPERS COMPANY, INC. NEWPORT SITE
NEWPORT, DELAWARE
PROPOSED PLAN OF REMEDIAL ACTION

EXTENT OF SUBSURFACE NAPL

U.S. EPA Region III
Philadelphia, PA

FIGURE
5