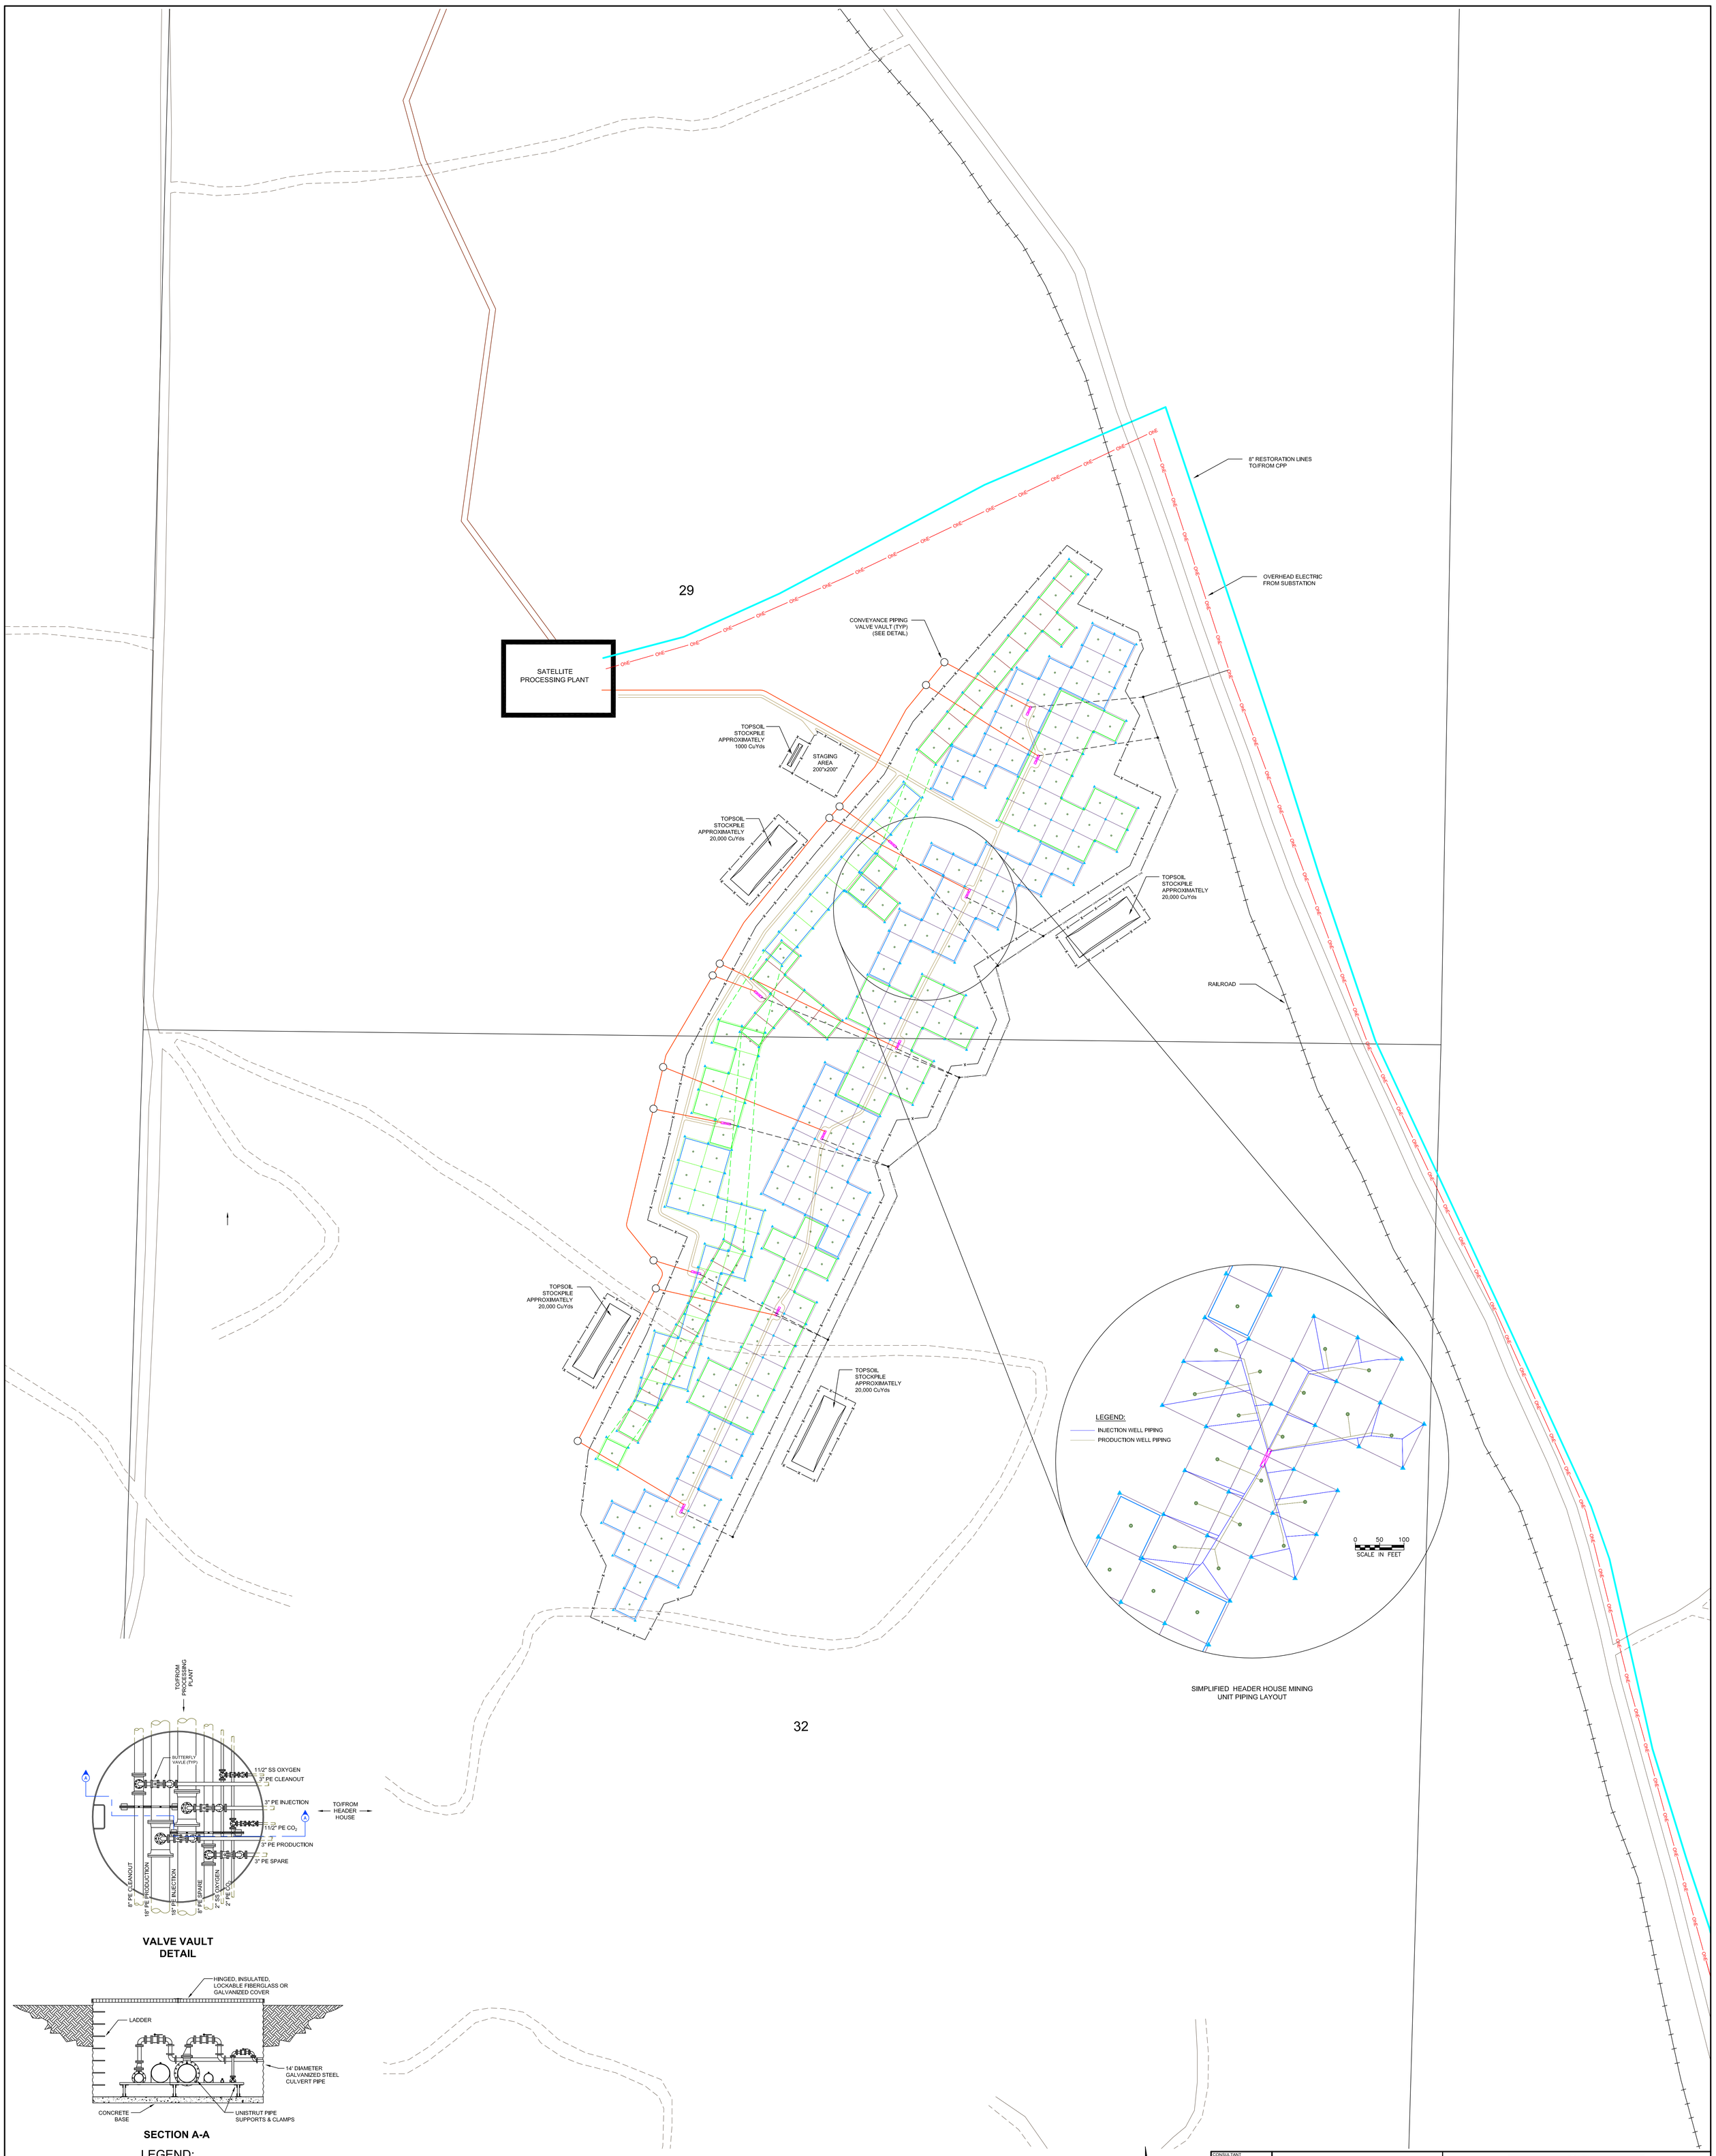

CONSULTANT

REVISIONS

#	DRAWN	CHECKED	APPROVED	DATE

REF 134

CHECK SCALES

If this bar does not measure 1 inch this map is not at its original scale

Arch E 36" x 48"

POWERTECH (USA) INC.

Plate 7.3

Map #1 Typical Layout-Mining Unit (100' Grid)

Fall River, T1E-R6S, Sections 29 & 32

PLOT DATE	06-Feb-2009	DATE	12-Nov-2008
DRAWN	JGM	CHECKED	JM
SCALE	1" = 200'	FILENAME	p:\dewey-burdock\final uic permit plates and figures\dewey-100ft-mining-units (pl 7.1-3).dwg

PROJECT Dewey-Burdock

COORDS NAD 27 - South Dakota State Planes-South Zone (feet)

1 OF 1

P:\Dewey-Burdock\Final UIC Permit Plates and Figures\Dewey-100ft-Mining-Units (Pl 7.1-3).dwg Layout: Map#1-New_TB